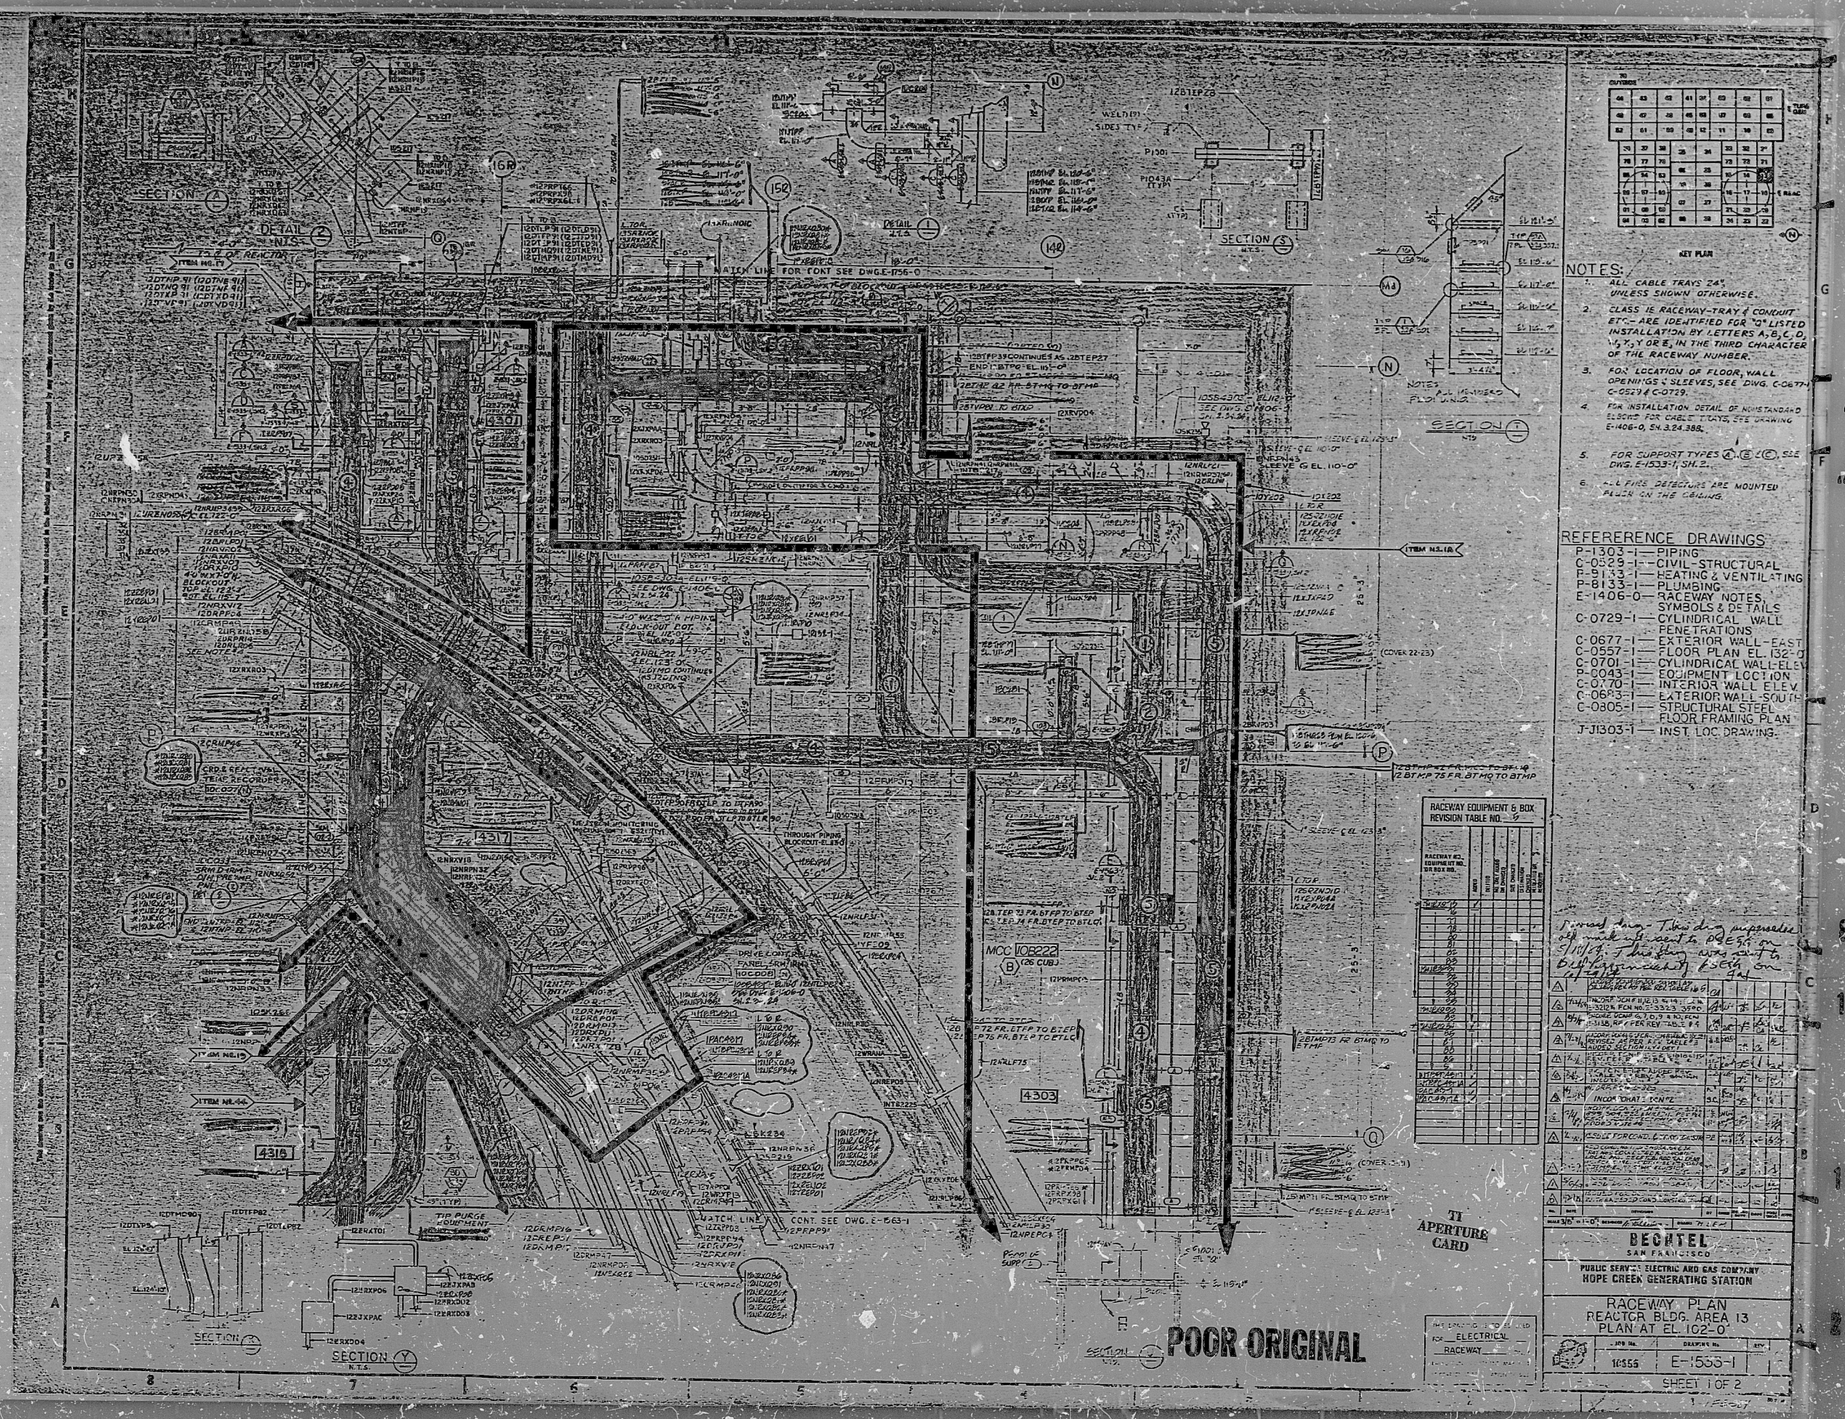
NOTES:
1. ALL CABLE TRAYS 24" UNLESS SHOWN OTHERWISE.
2. CLASS IE RACEWAY-TRAY & CONDUIT ETC. ARE IDENTIFIED FOR "Q" LISTED INSTALLATION BY LETTERS A, B, C, D, W, X, Y OR E, IN THE THIRD CHARACTER OF THE RACEWAY NUMBER.
3. FOR LOCATION OF FLOOR, WALL OPENINGS & SLEEVES, SEE DWG. C-0677-1, C-0557-1 & C-0729.
4. FOR INSTALLATION DETAIL OF NONSTANDARD SUPPORT FOR CABLE TRAYS, SEE DRAWING E-1406-0, SH. 3, 24, 38B.
5. FOR SUPPORT TYPES Ⓐ, Ⓑ & Ⓒ, SEE DWG. E-1533-1, SH. 2.
6. ALL FIRE DETECTORS ARE MOUNTED FLUSH ON THE CEILING.
REFERENCE DRAWINGS
P-1303-1 — PIPING
C-0329-1 — CIVIL-STRUCTURAL
P-9133-1 — HEATING & VENTILATING
P-8133-1 — PLUMBING
E-1406-0 — RACEWAY NOTES, SYMBOLS & DETAILS
C-0729-1 — CYLINDRICAL WALL PENETRATIONS
C-0677-1 — EXTERIOR WALL-EAST
C-0557-1 — FLOOR PLAN EL. 132'-0"
C-0701-1 — CYLINDRICAL WALL-ELEV.
P-0043-1 — EQUIPMENT LOCTION
C-0770-1 — INTERIOR WALL ELEV.
C-0693-1 — EXTERIOR WALL-SOUTH
C-0805-1 — STRUCTURAL STEEL FLOOR FRAMING PLAN
J-J1303-1 — INST. LOC. DRAWING.
KEY PLAN
RACEWAY EQUIPMENT & BOX REVISION TABLE NO. 9
BECHTEL
SAN FRANCISCO
PUBLIC SERVICE ELECTRIC AND GAS COMPANY
HOPE CREEK GENERATING STATION
RACEWAY PLAN
REACTOR BLDG. AREA 13
PLAN AT EL. 102'-0"
ELECTRICAL
RACEWAY
JOB No. 10555
DRAWING No. E-1533-1
SHEET 1 OF 2
TI APERTURE CARD
POOR ORIGINAL

8409040310

PDR RIDS

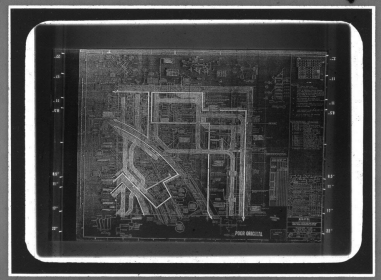

MMM 5824 — FILMSORT® Brand Aperture & Camera Cards and DUPLICARD® Brand Copy Cards — Product of 3M Company, St. Paul, Minn.