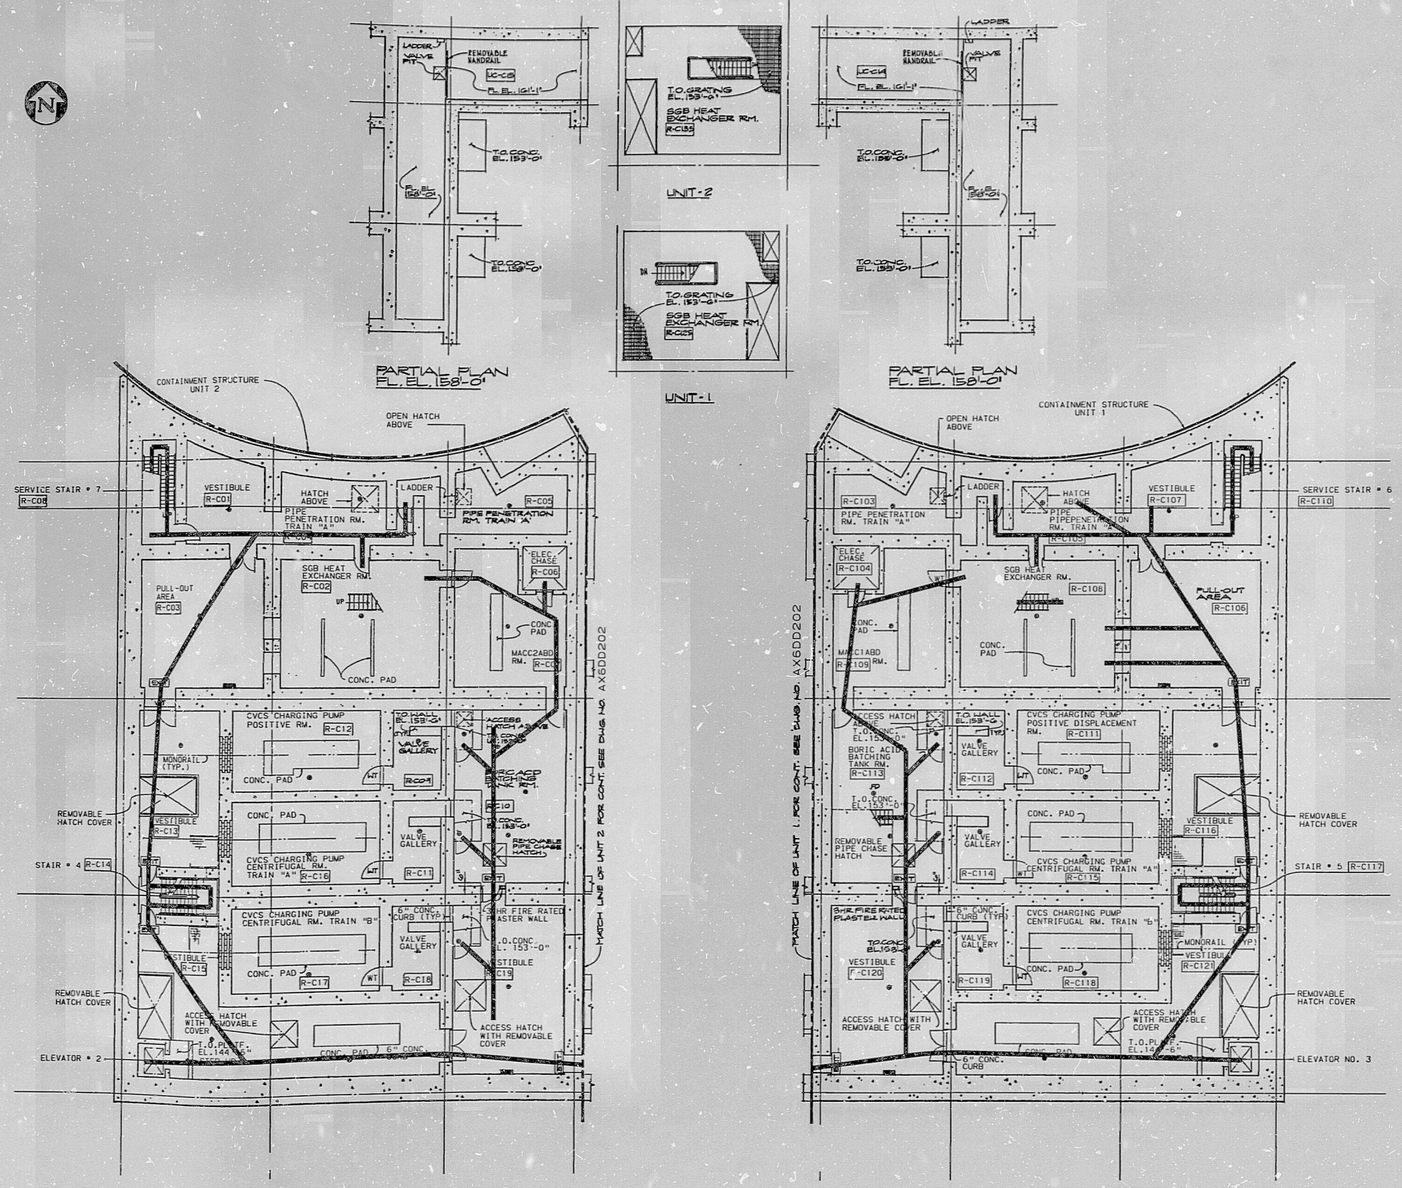

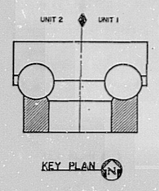

APERTURE CARD

LEGEND:

- PLANT EQUIPMENT OPERATIONS (MAINTENANCE AND LABOR)
- REFUELING
- MAIN CONTROL ROOM OPERATIONS
- AREA RADIATION MONITORS
- AIRBORNE RADIATION MONITORS
- PROCESS RADIATION MONITORS

THIS DOCUMENT CONTAINS PROPRIETARY, CONFIDENTIAL, AND/OR TRADE SECRET INFORMATION OF THE SUBSIDIARIES OF THE SOUTHERN COMPANY OR OF THIRD PARTIES. IT IS INTENDED FOR USE ONLY BY EMPLOYEES OF, OR AUTHORIZED CONTRACTORS OF, THE SUBSIDIARIES OF THE SOUTHERN COMPANY. UNAUTHORIZED POSSESSION, USE, DISTRIBUTION, COPYING, DISSEMINATION, OR DISCLOSURE OF ANY PORTION HEREOF IS PROHIBITED.

NO.	REVISIONS	DATE	DR.	CHK	APPV	DTL
1	ISSUED PER REA 96-VAA054	7-26-96	JLH	RBH	CBH	WFP

SOUTHERN COMPANY SERVICES, INC.
BIRMINGHAM, ALABAMA

GEORGIA POWER COMPANY
ALVIN W. VOGTLE NUCLEAR PLANT

PERSONNEL FLOW
AUXILIARY BUILDING FLOOR PLAN
EL.143'-6" LEVEL C

SCALE: NONE	DRAWING NO.	REV.
JOB NO.10604	AX6DD203	0

SIZE E 34X44 CAD NAME AX6DD203

PDR RIDS 9910190298

[redacted]

9910190298

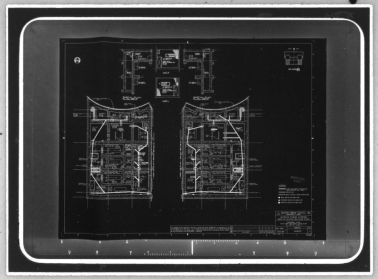

[redacted]

SENSITIVE DATA

MMM 5824