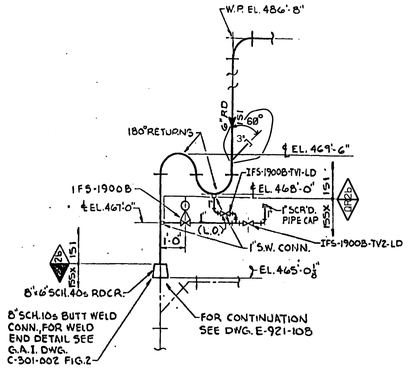

SECTION 1-1

SCALE: 1/2" = 1'-0"

DWG. E-304-836

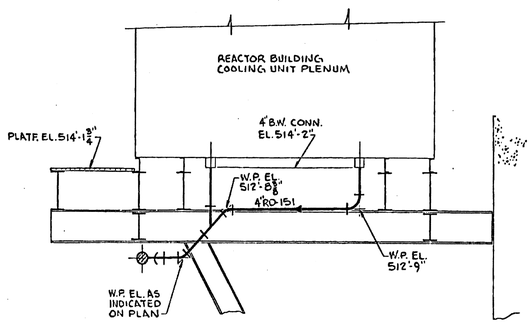

SECTION 2-2

SCALE: 1/2" = 1'-0"

DWG. E-304-836

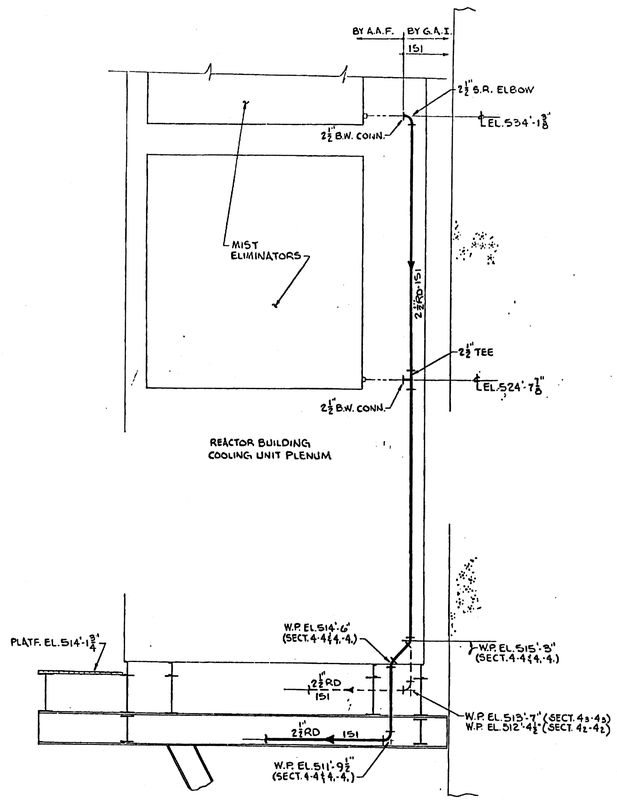

SECTION 4-4 (SHOWN)

SECTION 4-4 (SHOWN-OPPOSITE HAND)

SECTION 4$_2$-4$_2$ (AS NOTED)

SECTION 4$_3$-4$_3$ (AS NOTED-OPPOSITE HAND)

SCALE: 1/2" = 1'-0"

DWG. E-304-836

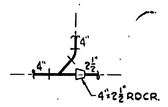

SECTION 7-7

SCALE: 1/2" = 1'-0"

DWG. E-304-836

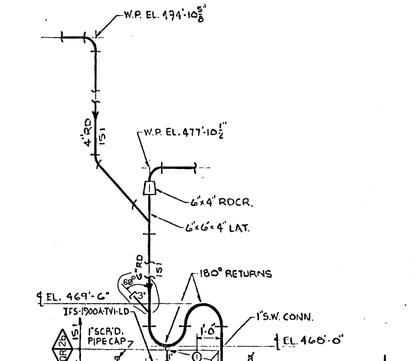

SECTION 3-3

SCALE: 1/2" = 1'-0"

DWG. E-304-836

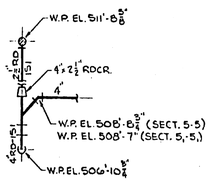

SECTION 5-5 (SHOWN)

SECTION 5,-5, (SIMILAR)

SCALE: 1/2" = 1'-0"

DWG. E-304-836

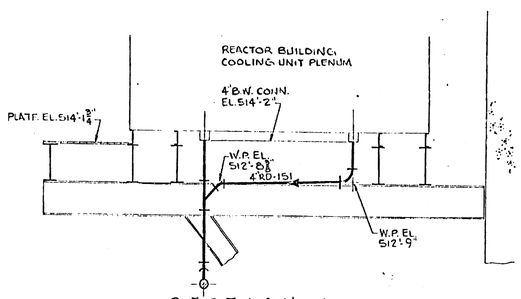

SECTION 6-6 (SHOWN)

SECTION 6,-6, (SIMILAR)

SCALE: 1/2" = 1'-0"

DWG. E-304-836

1/4" = 1'-0"

0' 5' 10' 15' 20'

THIS IS A
NUCLEAR SAFETY RELATED
DOCUMENT. NO DEVIATION SHALL BE INITIATED OR PERFORMED WITHOUT PRIOR DOCUMENTATION AND WRITTEN APPROVAL

NO.	DATE	BY	REVISION	CKD. BY	LE APPROVAL
9	7/11/11	RHM	REVISED PER ECR-50756	MGR	RS
8	9/26/01	DDJ	REVISED PER ECR-70028	MGR	DDJ
7	09/30/93	JMH	REVISED PER GCSS-93-2031	JHR	RLJ

FSAR Figure 5.2–9

SOUTH CAROLINA ELECTRIC & GAS COMPANY

VIRGIL C. SUMMER NUCLEAR STATION

PIPING SYSTEM

REACTOR BUILDING

COOLING UNIT DRAIN

SCE&G A SCANA COMPANY

DESIGN ENGINEERING

V. C. SUMMER NUCLEAR STATION JENKINSVILLE, S. C.

MADE	CHECKED	LE APPROVAL
1. JMH	2. JHR	3. RLJ

SCALE: NO SCALE

E-304-837 (DRAWING NUMBER) 9 (SHT. NUMBER / REV)