NOTES:

1. EXHAUST SHAFT PASSES VERTICALLY UP THROUGH ELEVATIONS 85' (THIS SHEET), 100' & 115' (SHEET 14), AND 128' & 140' (SHEET 13) TO E-27 EXHAUST FAN ROOM ON ROOF (SHEET 13).
2. EXHAUST BACKDRAFT DAMPER IS DESIGN CLASS I. 159-B
3. FOR LEGEND, ABBREVIATIONS, INDEX, AND GENERAL NOTES, SEE SHEET 2 (102023) OR SHEET 3 (102001).
4.
5. SEE DRAWINGS 516103 & 59318 FOR AIR FLOW DIAGRAM.
6. AUXILIARY BUILDING ACCESS CONTROL AREA IS COMMON TO BOTH UNIT 1 & UNIT 2, & IS UNDER SPECIFICATION 8828.
7. ASHCROFT MODEL 30 EI INDICATING-THERMOMETER.
8. ASHCROFT MODEL 1009 PRESSURE GAUGES.

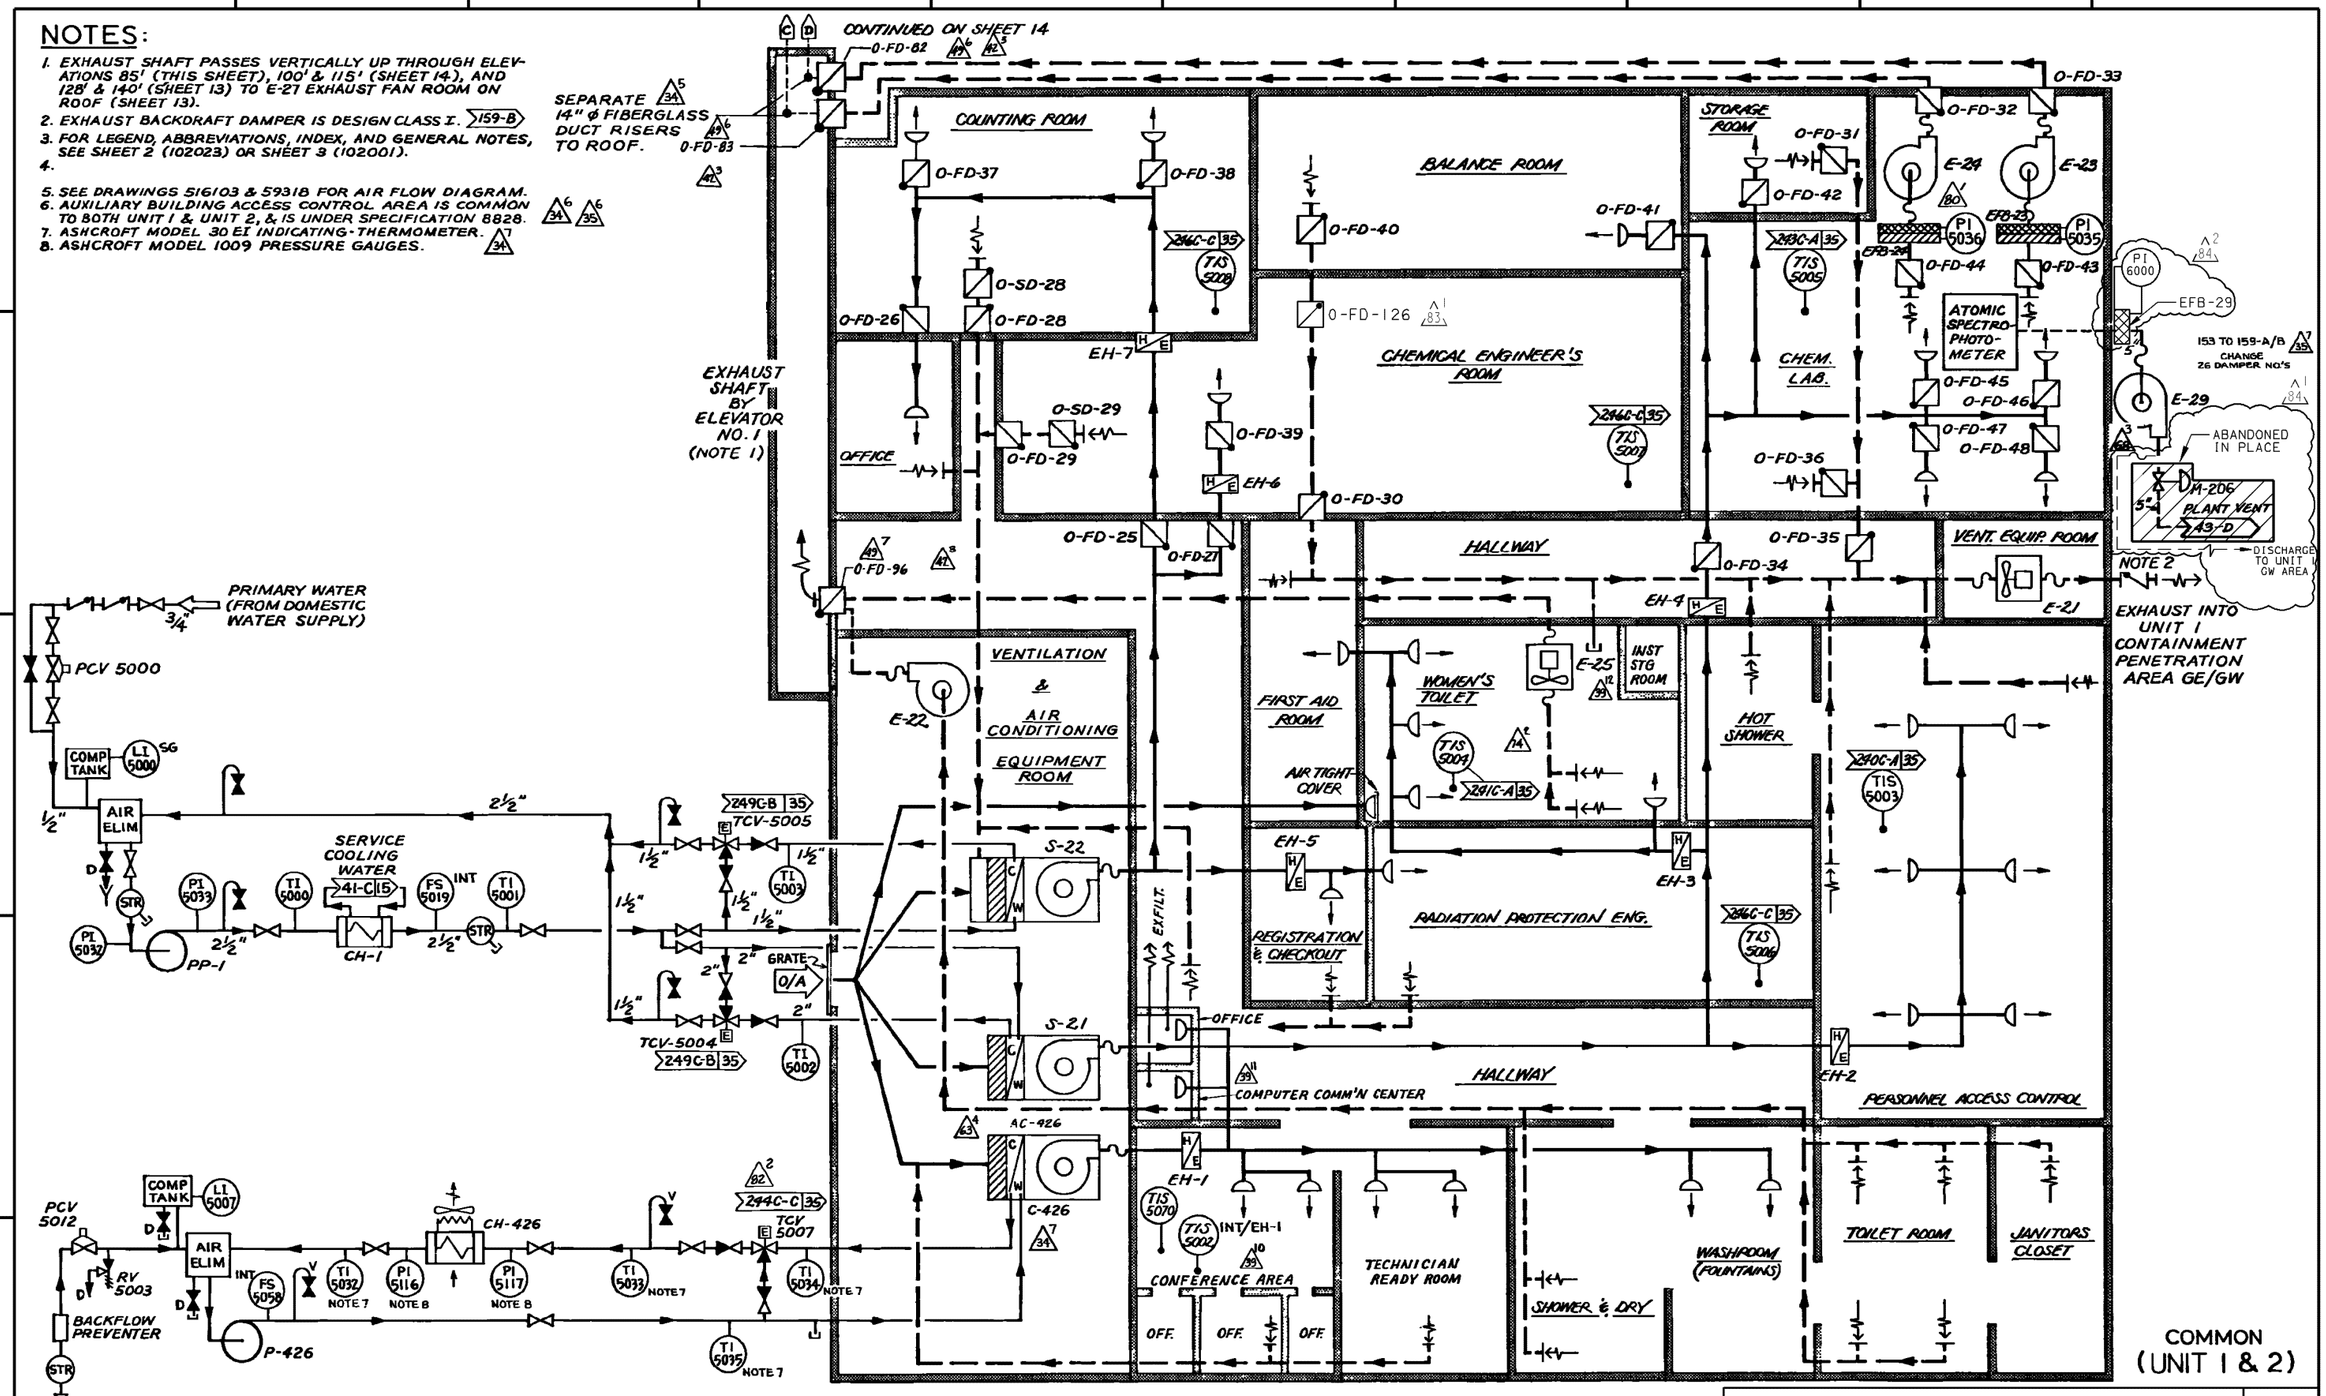

AUXILIARY BUILDING ACCESS CONTROL AREA (EL. 85'-0")

P G & E CO.		102023	REV. 84
SHEET 15	PAGE 0		

3/31/04	MIBF	FXC2	-	KERSI J. DALAL	MECHANICAL	M 16690	3/31/2006	Revised per FCT 025875-01
DATE	DWN	RE	IV	PROFESSIONAL ENGINEER	PE DISC.	PE#	PE EXP.	

CAD User: Date: 3-31-2004
DGN=2023S15.DGN
RASTER=2023S15.TIF

1NPG2ND