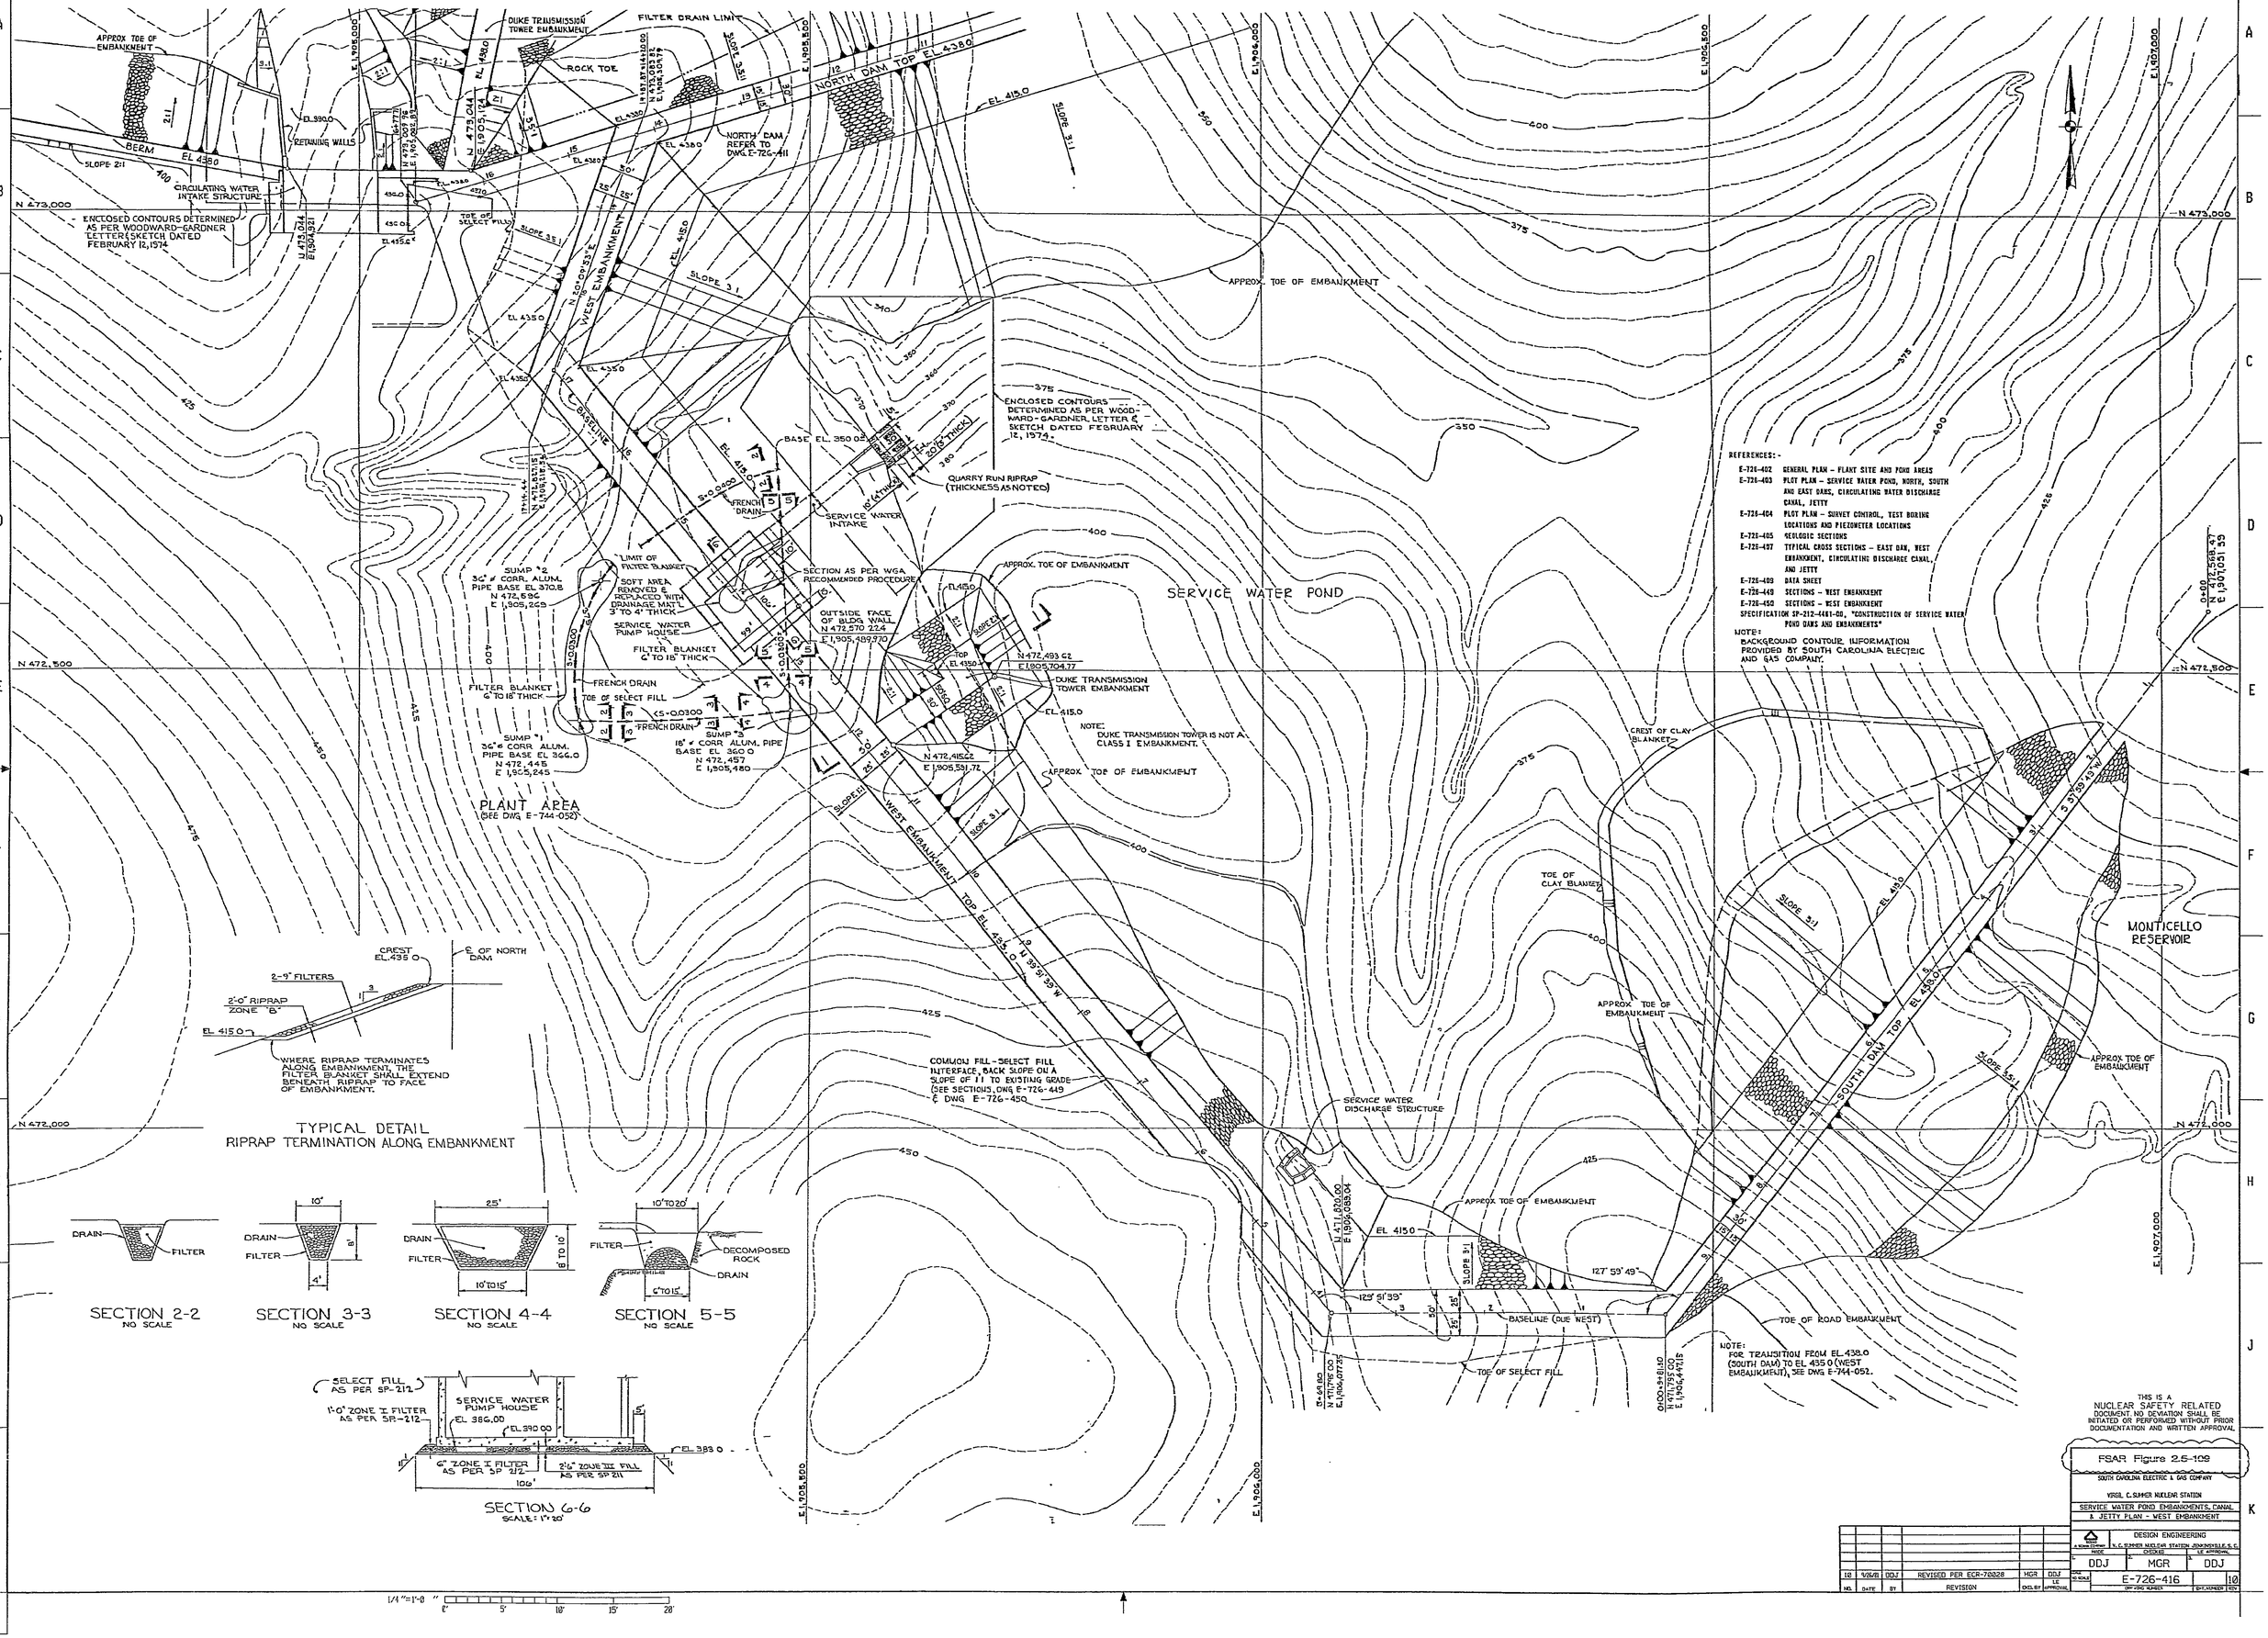

THIS IS A NUCLEAR SAFETY RELATED DOCUMENT, NO DEVIATION SHALL BE INITIATED OR PERFORMED WITHOUT PRIOR DOCUMENTATION AND WRITTEN APPROVAL

FSAR Figure 2.5-109

SOUTH CAROLINA ELECTRIC & GAS COMPANY

VIRGIL C. SUMMER NUCLEAR STATION

SERVICE WATER POND EMBANKMENTS, CANAL & JETTY PLAN - WEST EMBANKMENT

DESIGN ENGINEERING

N. C. SUMMER NUCLEAR STATION, JENKINSVILLE, S. C.

DRAWN DDJ | CHECKED MGR | LE APPROVAL DDJ

SCALE AS NOTED | E-726-416 | 10

NO.	DATE	BY	REVISION	DES. BY	LE APPROVAL
10	9/26/01	DDJ	REVISED PER ECR-70028	MGR	DDJ

726416_0001.m DJ14998 Wednesday September 26 2001 03:08:23 PM EDT