0599602-EC-4

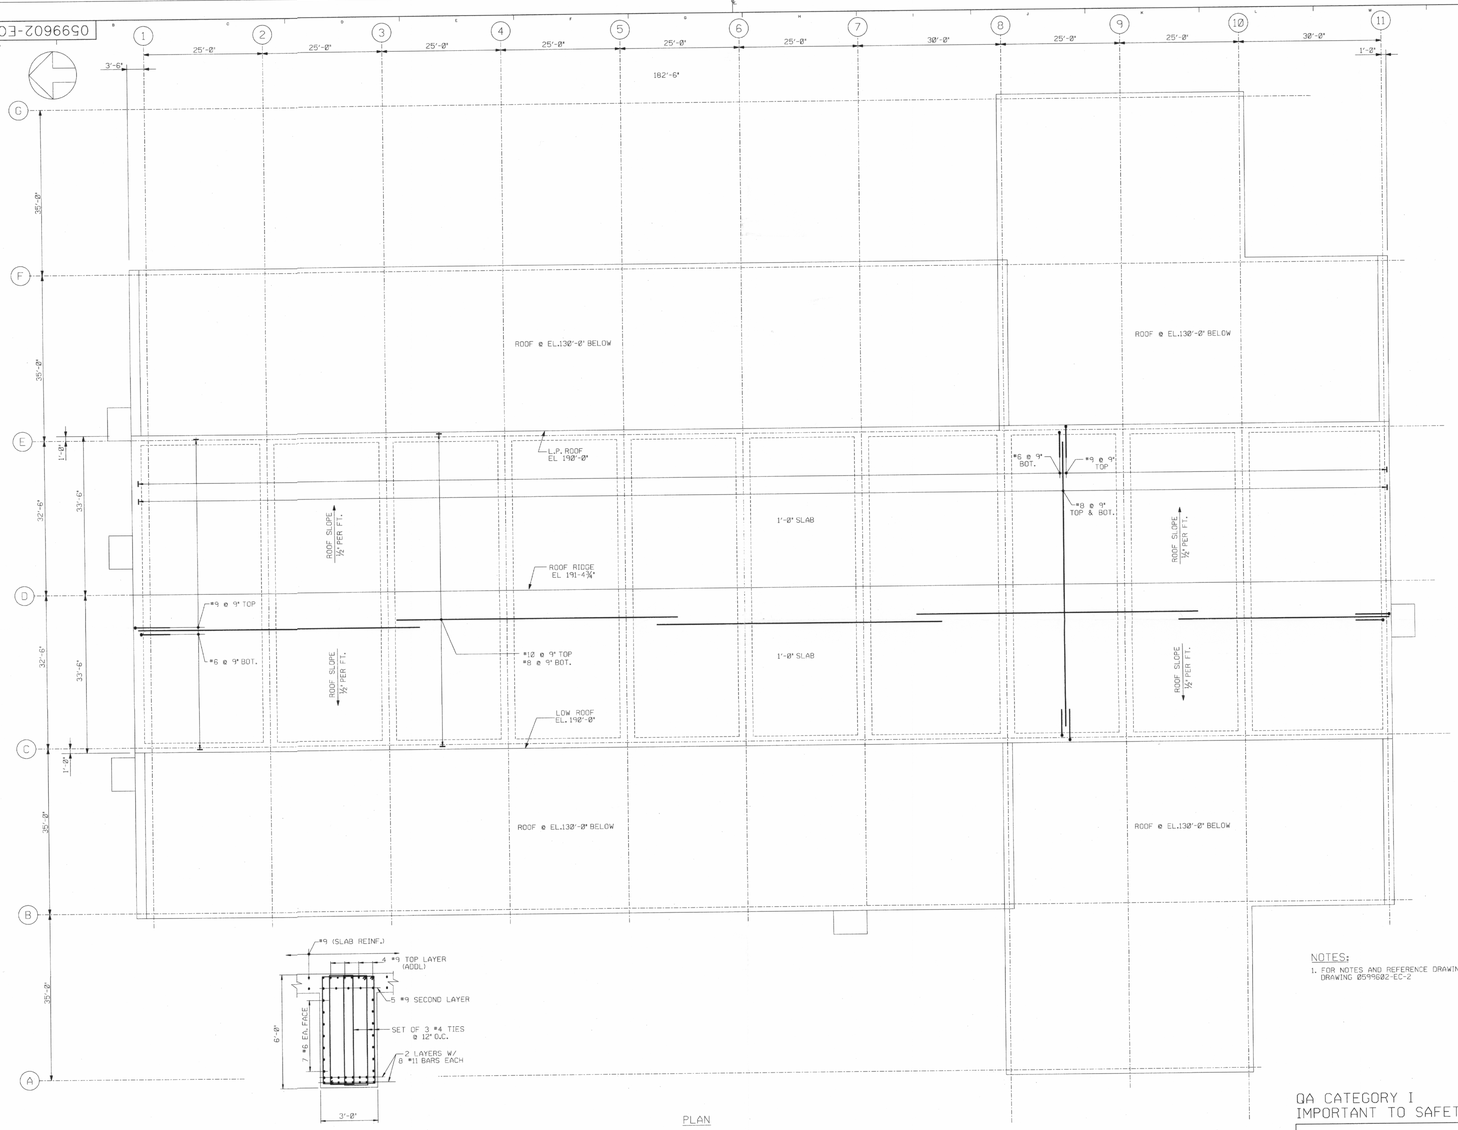

NOTES:

1. FOR NOTES AND REFERENCE DRAWINGS, SEE DRAWING 0599602-EC-2

QA CATEGORY I
IMPORTANT TO SAFETY

THIS DRAWING CREATED ON INTERGRAPH

REVISION	DESCRIPTION
A	PRELIMINARY-ISSUED FOR LICENCING REVIEW
B	
C	
D	
E	

CANISTER TRANSFER BUILDING
ROOF PLAN EL. 190'-0"

PRIVATE FUEL STORAGE FACILITY
PRIVATE FUEL STORAGE, LLC

STONE & WEBSTER ENGINEERING CORPORATION
DENVER, COLORADO

DRAWING NUMBER 0599602-EC-4-A

DESIGN BY: T.SNYDER
DRAWN BY: J.MONTEGA
DWG CHKD BY: M.ZIMCESTRA
CHKD BY: T.SNYDER
DWG-A-D NO. 0599602
FILE NO. PSFA004.DGN

D-9