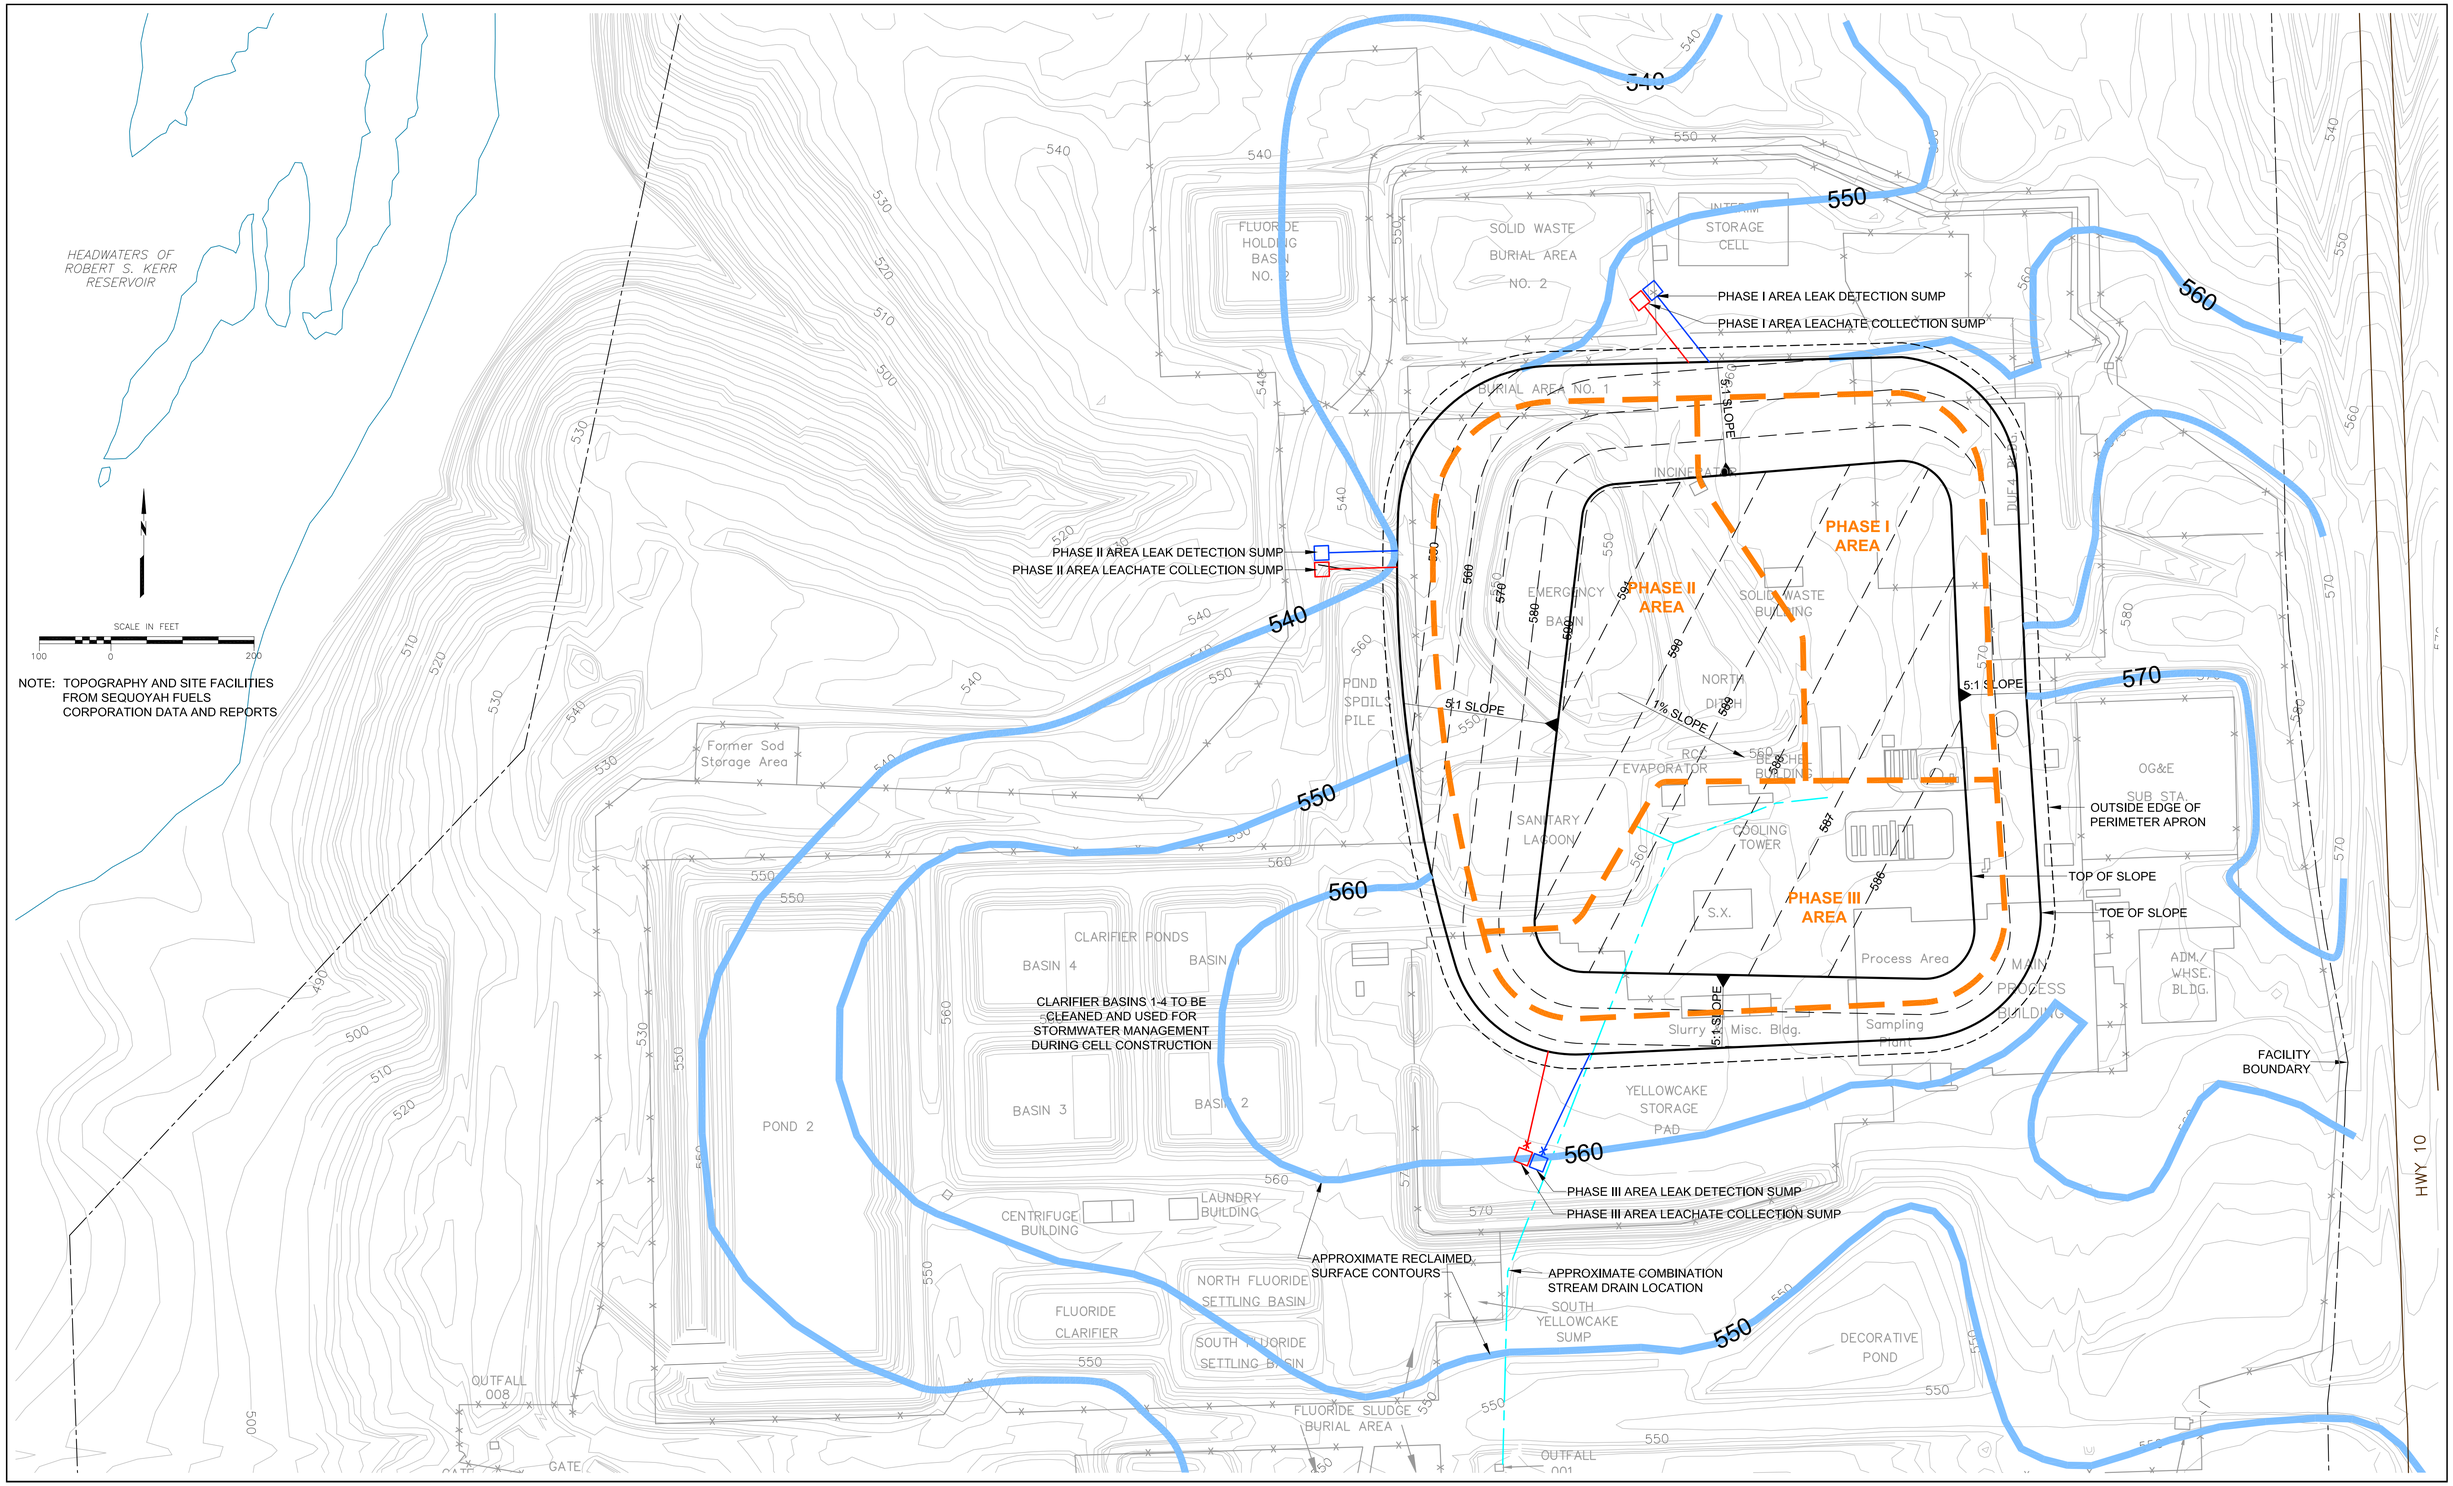

REVISIONS No.	DESCRIPTION	BY	CHKD.	APPROVED		DATE
A	ISSUED FOR PERMITTING	CLS				12/02
B	UPDATED LINER SYSTEM	CLS				8/03
C	DISPOSAL CELL CONSTRUCTION PLAN	CLS				2/04
D	MODIFIED FROM SETTLEMENT AGREEMENT	CLS				2/05

REFERENCES DWG No.	DRAWING TITLE

DESIGNERS ENGINEERING RECORD	BY	DATE
PRELIMINARY DESIGN	CLS	10/02
CELL OPERATIONS	DAS	2/04
ODEQ MODIFICATIONS	CLS	9/04

PREPARED BY

consulting scientists and engineers

Fort Collins, CO
970 223-9600

PREPARED FOR

SEQUOYAH FUELS
A GENERAL ATOMICS COMPANY

TITLE

DISPOSAL CELL LAYOUT AND CURRENT FACILITIES

PROJECT:	DATE:	DRAWING	REVISION
100734	FEBRUARY 2005	5	D
SCALE: AS SHOWN	ACAD FILE: SITE-01-REV-D		

Filename: E:\100734\SITE-01-REV-D.dwg
Revision: 100734
Date: 05/05/24