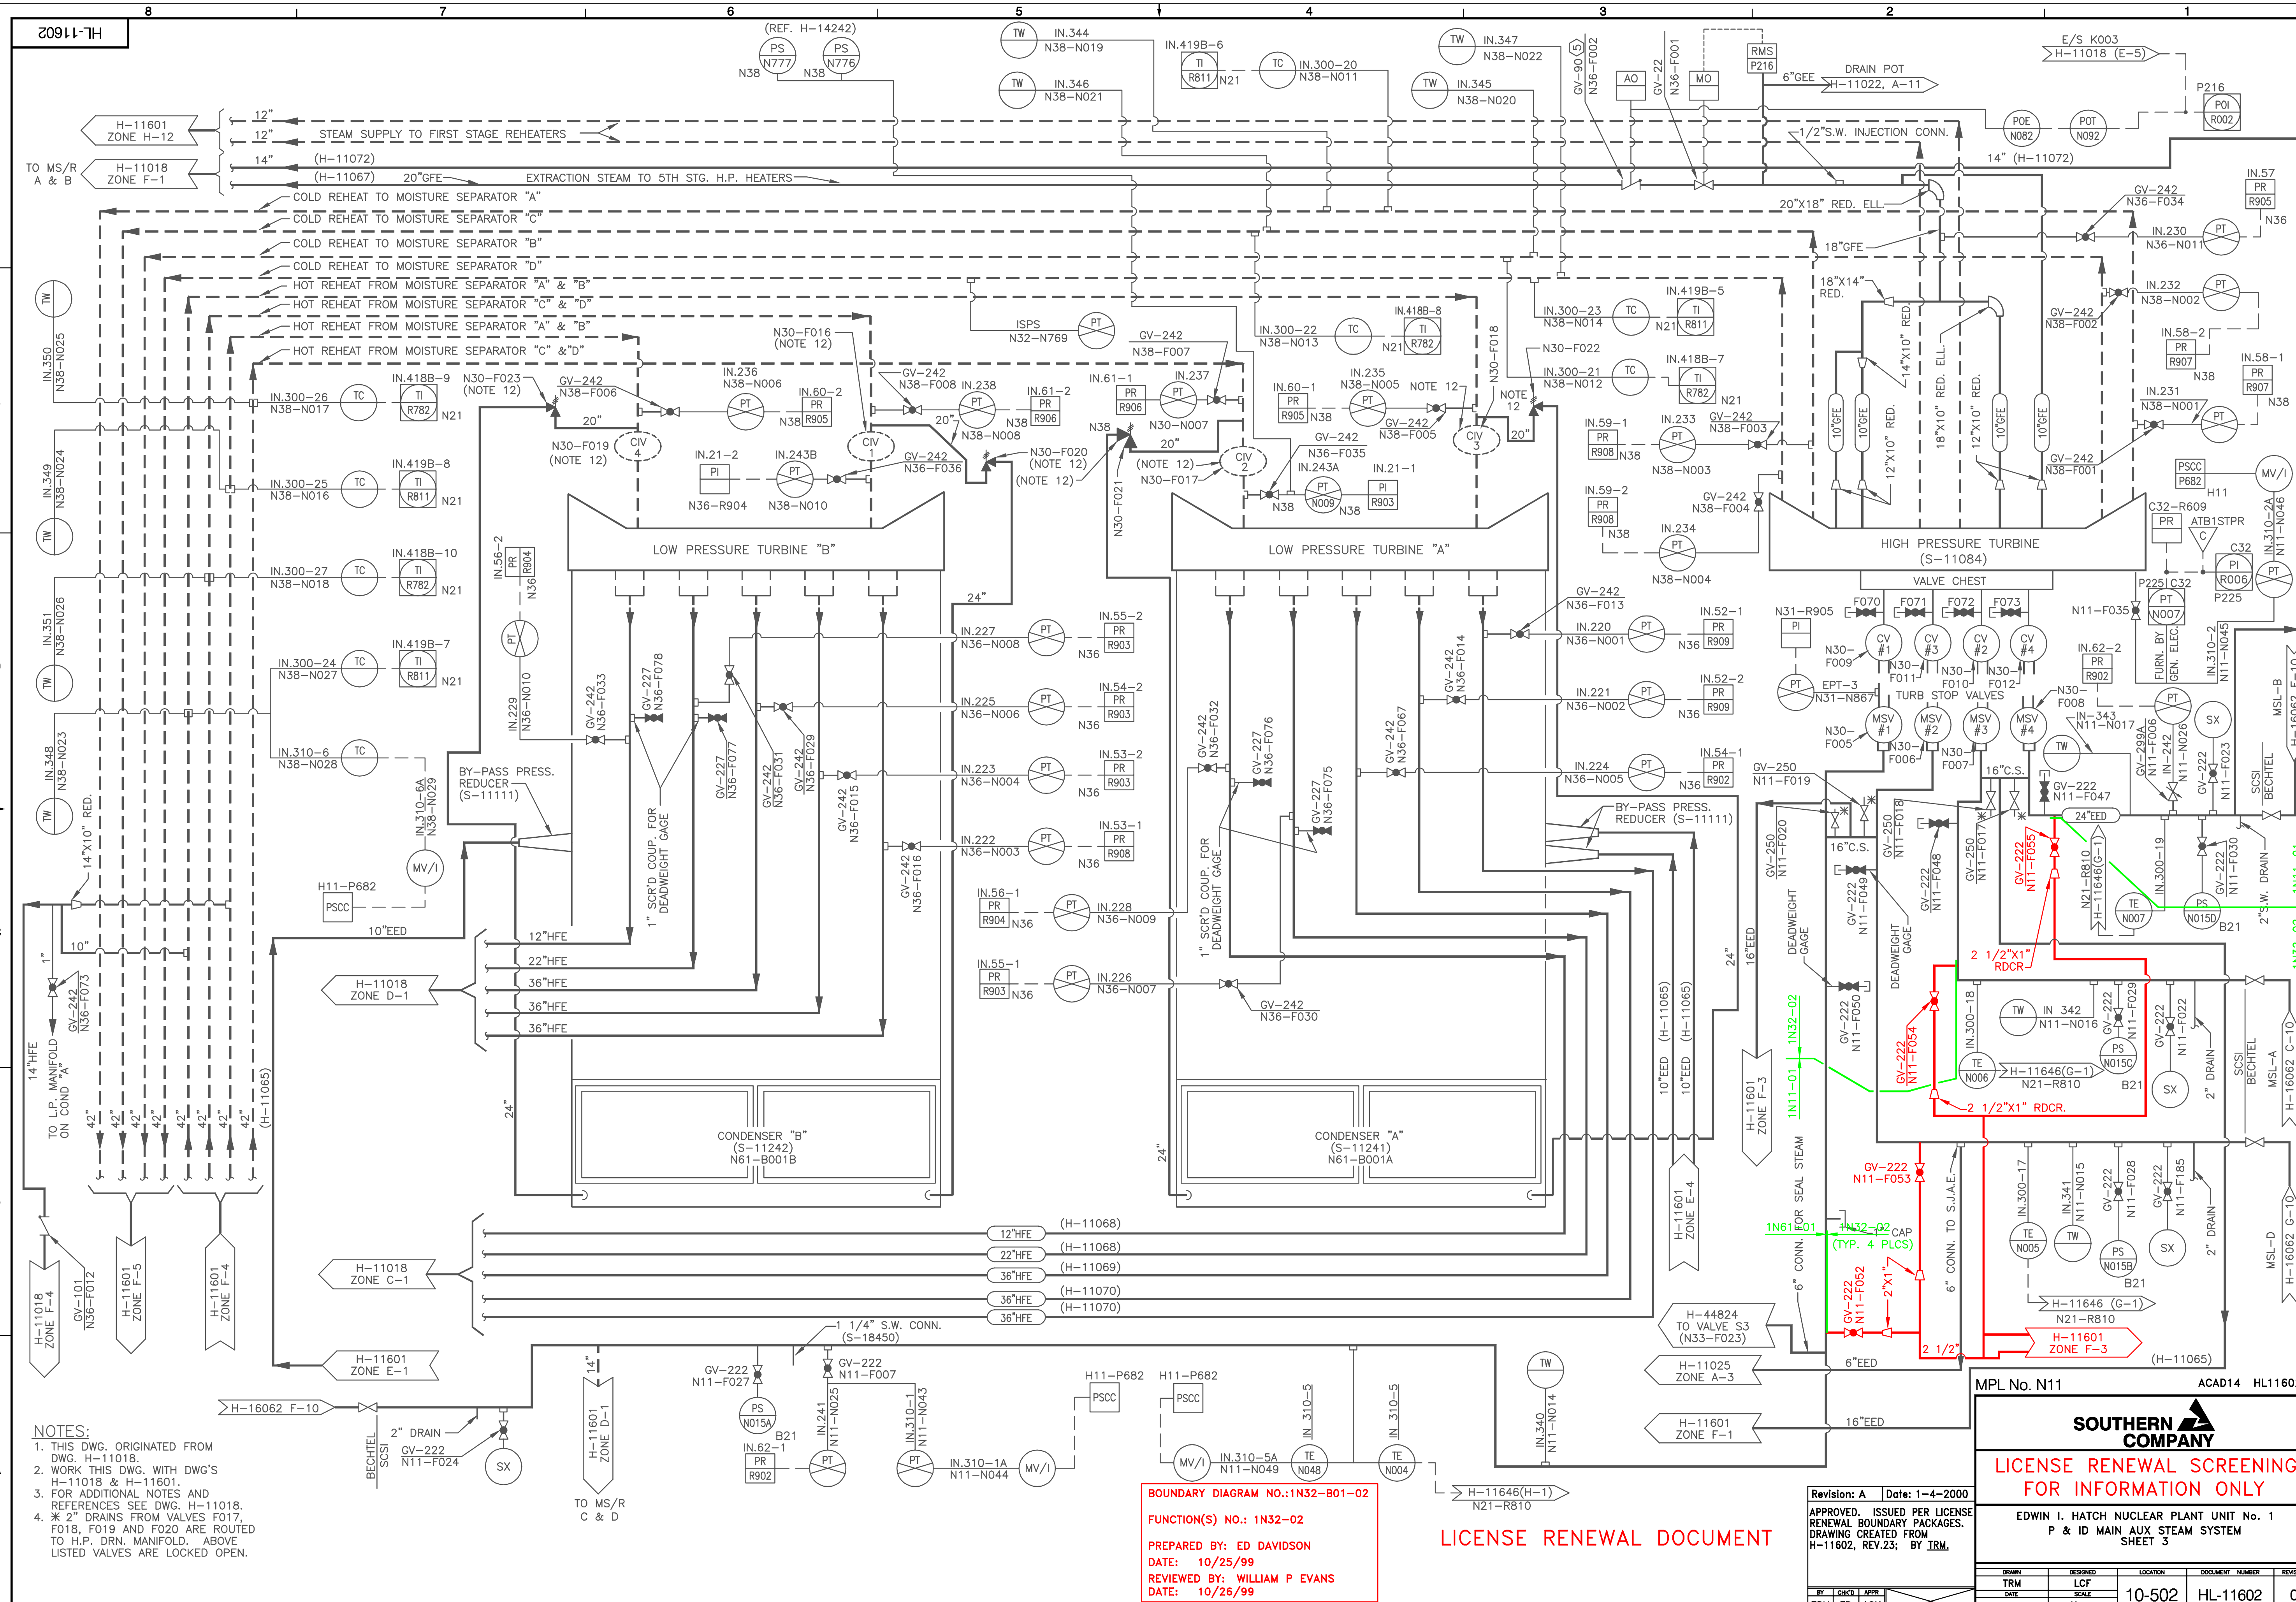

BOUNDARY DIAGRAM NO.:1N32-B01-02

FUNCTION(S) NO.: 1N32-02

PREPARED BY: ED DAVIDSON
DATE: 10/25/99

REVIEWED BY: WILLIAM P EVANS
DATE: 10/26/99

NOTES:

1. THIS DWG. ORIGINATED FROM DWG. H-11018.
2. WORK THIS DWG. WITH DWG'S H-11018 & H-11601.
3. FOR ADDITIONAL NOTES AND REFERENCES SEE DWG. H-11018.
4. ✳ 2" DRAINS FROM VALVES F017, F018, F019 AND F020 ARE ROUTED TO H.P. DRN. MANIFOLD. ABOVE LISTED VALVES ARE LOCKED OPEN.

MPL No. N11 — ACAD14 HL11602

SOUTHERN COMPANY

LICENSE RENEWAL SCREENING FOR INFORMATION ONLY

EDWIN I. HATCH NUCLEAR PLANT UNIT No. 1
P & ID MAIN AUX STEAM SYSTEM
SHEET 3

Revision: A — Date: 1-4-2000
APPROVED. ISSUED PER LICENSE RENEWAL BOUNDARY PACKAGES. DRAWING CREATED FROM H-11602, REV.23; BY TRM.

BY	CHK'D	APPR	DRAWN	DESIGNED	LOCATION	DOCUMENT NUMBER	REVISION
TRM	ED	ASK	TRM	LCF	10-502	HL-11602	0
			DATE	SCALE: None			