HL-11609

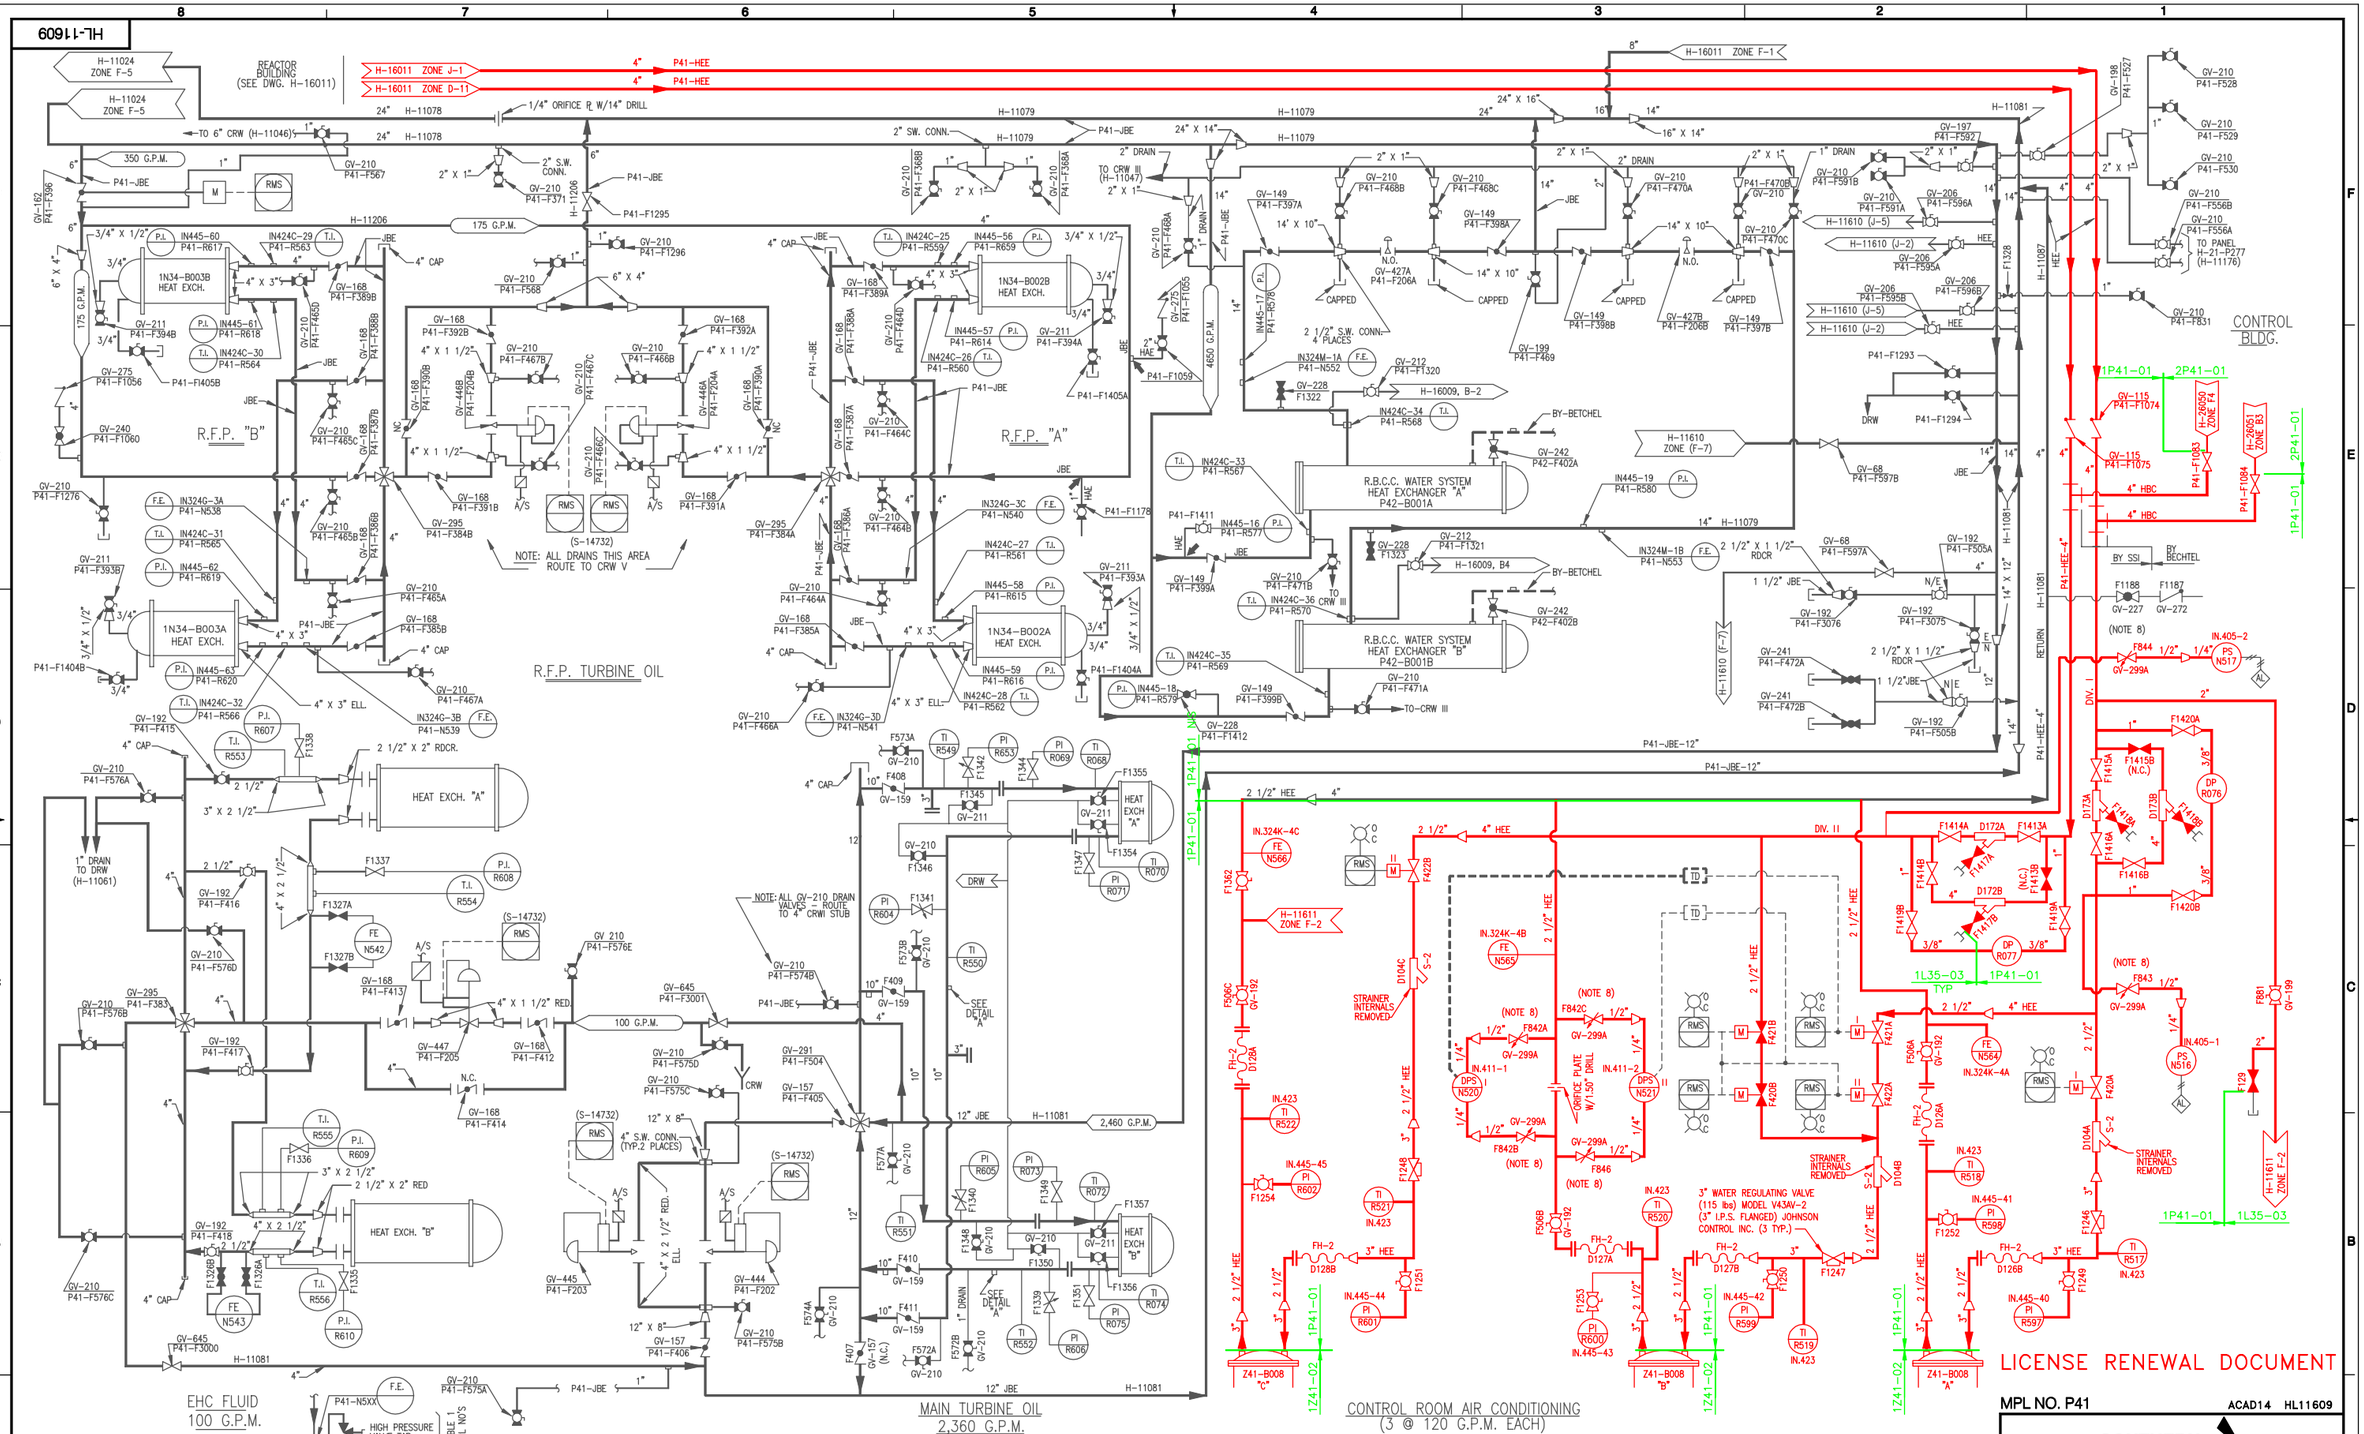

INSTRUMENT MPL NO.	HIGH PRESSURE VALVE TAP MPL NO.	LOW PRESSURE VALVE TAP MPL NO.
N554	F1358A	F1358B
N555	F1359A	F1359B

TABLE 1

BOUNDARY DIAGRAM NO.:2P41-B01-06
FUNCTION(S) NO.: 2P41-01
PREPARED BY: Bo Rosberg
DATE: 02/12/98
REVIEWED BY: Alex Morrison
DATE: 02/18/98

BOUNDARY DIAGRAM NO.:1Z41-B01-06
FUNCTION(S) NO.: 1Z41-02, 2Z41-02
PREPARED BY: Ed Davidson
DATE: 05/07/98
REVIEWED BY: Willie Jennings
DATE: 05/22/98

BOUNDARY DIAGRAM NO.:1P41-B01-06
FUNCTION(S) NO.: 1P41-01
PREPARED BY: Bo Rosberg
DATE: 01/12/98
REVIEWED BY: Alex Morrison
DATE: 02/12/98

NOTES:
1. THIS DWG ORIGINATED FROM DWG. H-11024.
2. WORK THIS DWG WITH DWG's H-11024, H-11610, H-11611 AND H-16011.
3. FOR ADDITIONAL NOTES AND REFERENCES SEE DWG. H-11024.

Revision: A | Date: 12-29-99

APPROVED. ISSUED PER LICENSE RENEWAL BOUNDARY PACKAGES. DRAWING CREATED FROM H-11609, REV 40; BY TRM.

BY	CHK'D	APPR.1
TRM	RLM	ASK

MPL NO. P41 ACAD14 HL11609

SOUTHERN COMPANY

LICENSE RENEWAL SCREENING FOR INFORMATION ONLY

EDWIN I. HATCH NUCLEAR PLANT UNIT No. 1
P & I D SERVICE WATER PIPING
SHEET 2

DRAWN	DESIGNED	LOCATION	DOCUMENT NUMBER	REVISION
TRM	LCF	10-502	HL-11609	0
DATE	SCALE: None			