HL-16065

SCRAM DISCHARGE VOLUME PIPING

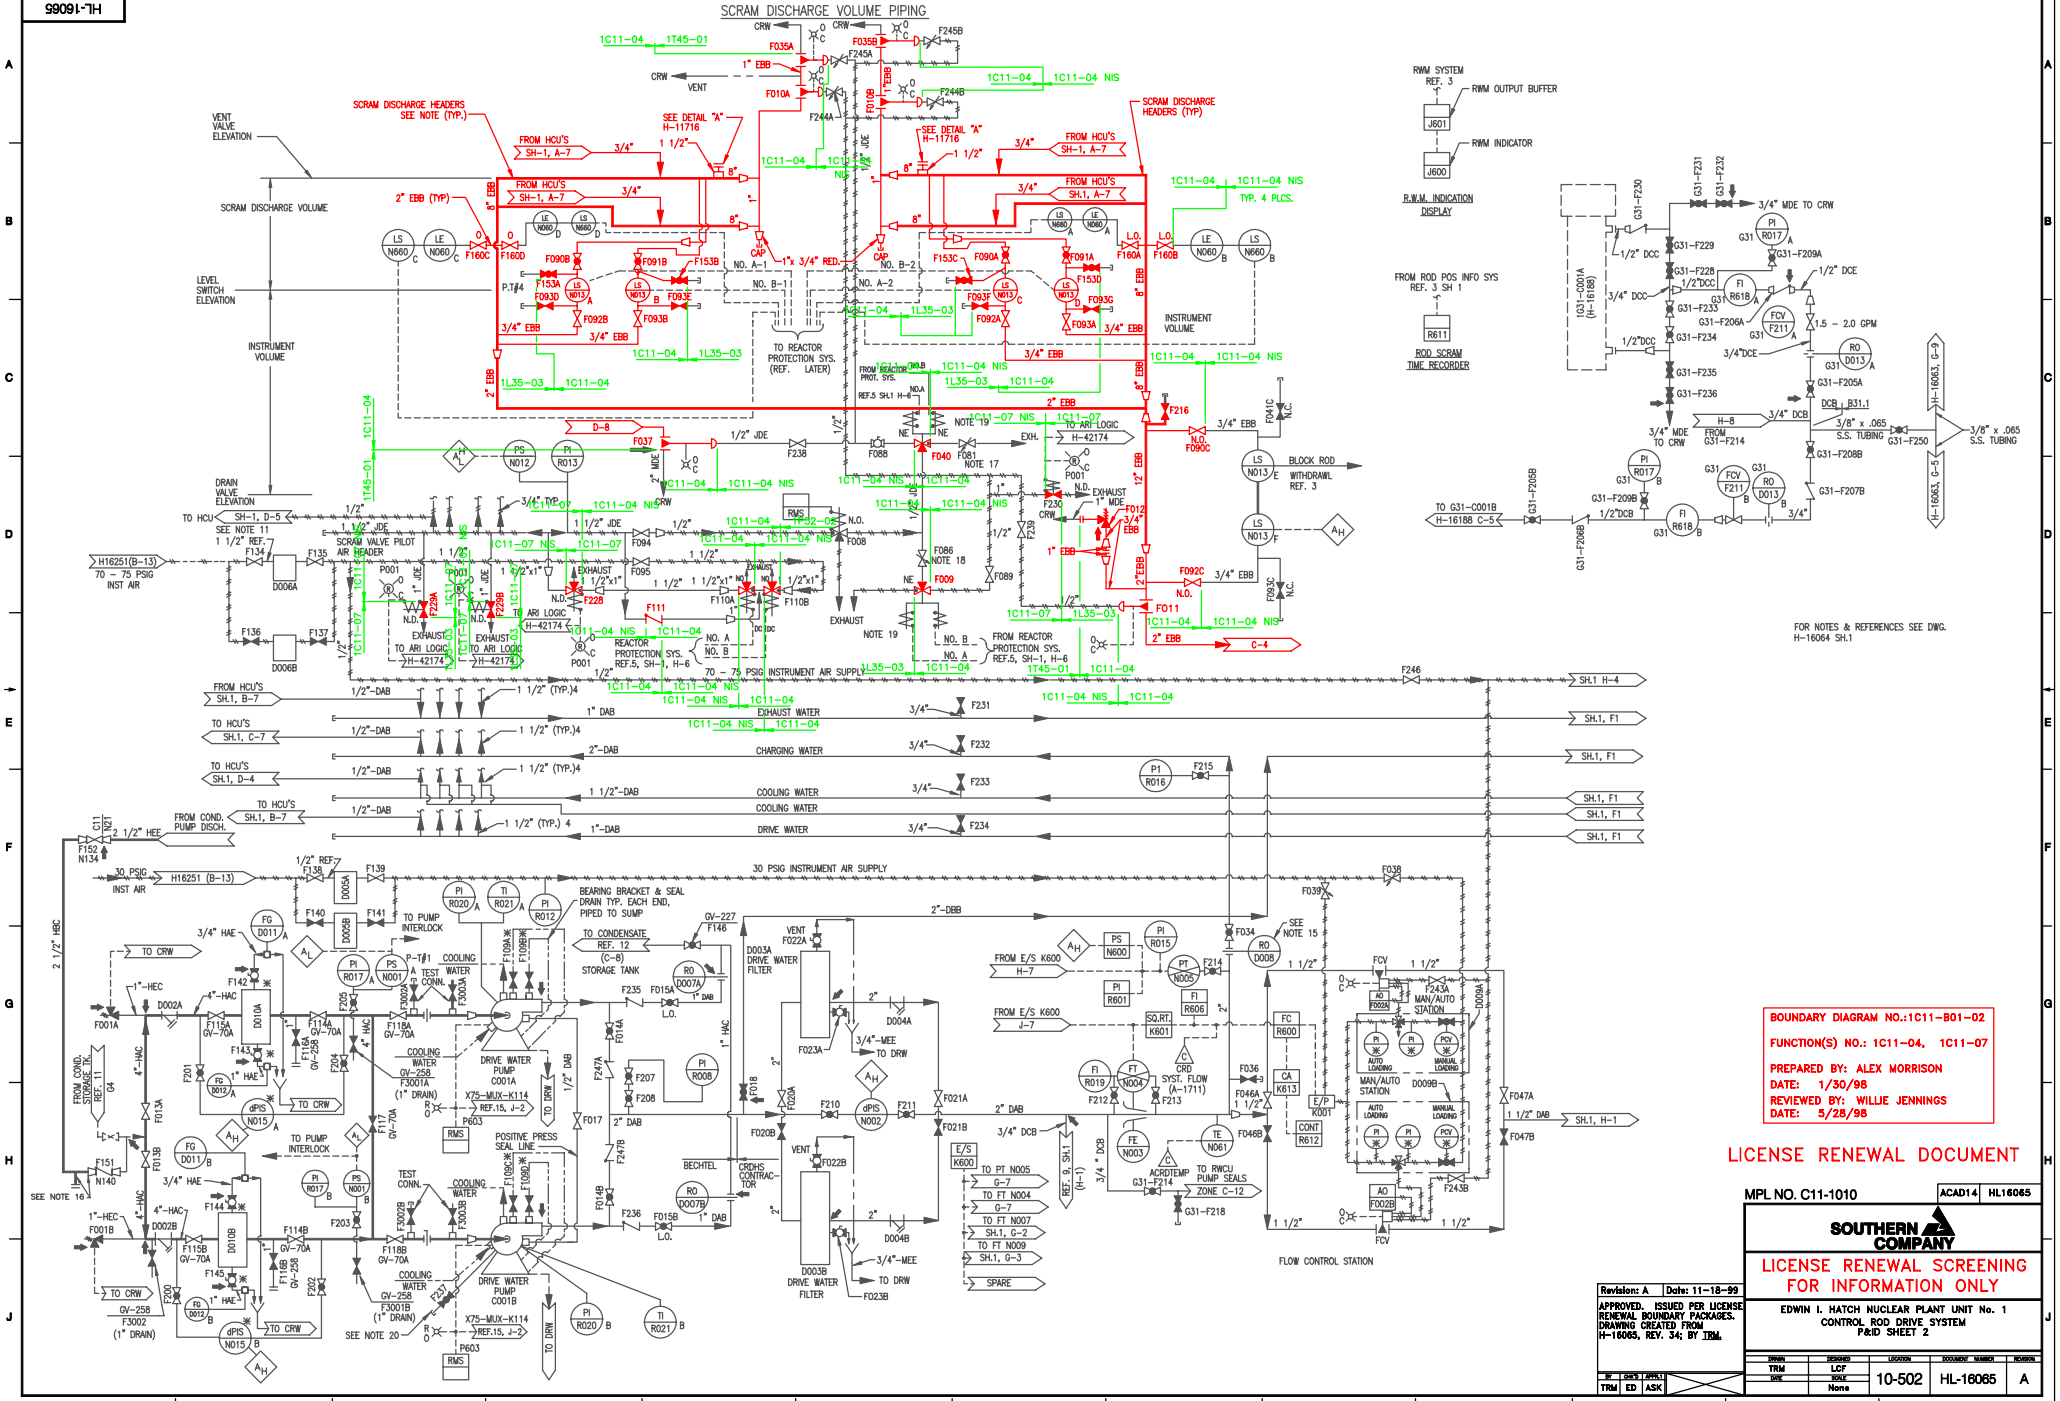

BOUNDARY DIAGRAM NO.:1C11-B01-02
FUNCTION(S) NO.: 1C11-04, 1C11-07
PREPARED BY: ALEX MORRISON
DATE: 1/30/98
REVIEWED BY: WILLIE JENNINGS
DATE: 5/28/98

LICENSE RENEWAL DOCUMENT

MPL NO. C11-1010 | ACAD14 | HL16065

SOUTHERN COMPANY

LICENSE RENEWAL SCREENING FOR INFORMATION ONLY

Revision: A | Date: 11-18-99

APPROVED. ISSUED PER LICENSE RENEWAL BOUNDARY PACKAGES. DRAWING CREATED FROM H-16065, REV. 34; BY TRM.

BY	CHK'D	APPR'D
TRM	ED	ASK

EDWIN I. HATCH NUCLEAR PLANT UNIT No. 1
CONTROL ROD DRIVE SYSTEM
P&ID SHEET 2

DRAWN	DESIGNED	LOCATION	DOCUMENT NUMBER	REVISION
TRM	LCF	10-502	HL-16065	A
DATE	SCALE			
	None			