HL-26015

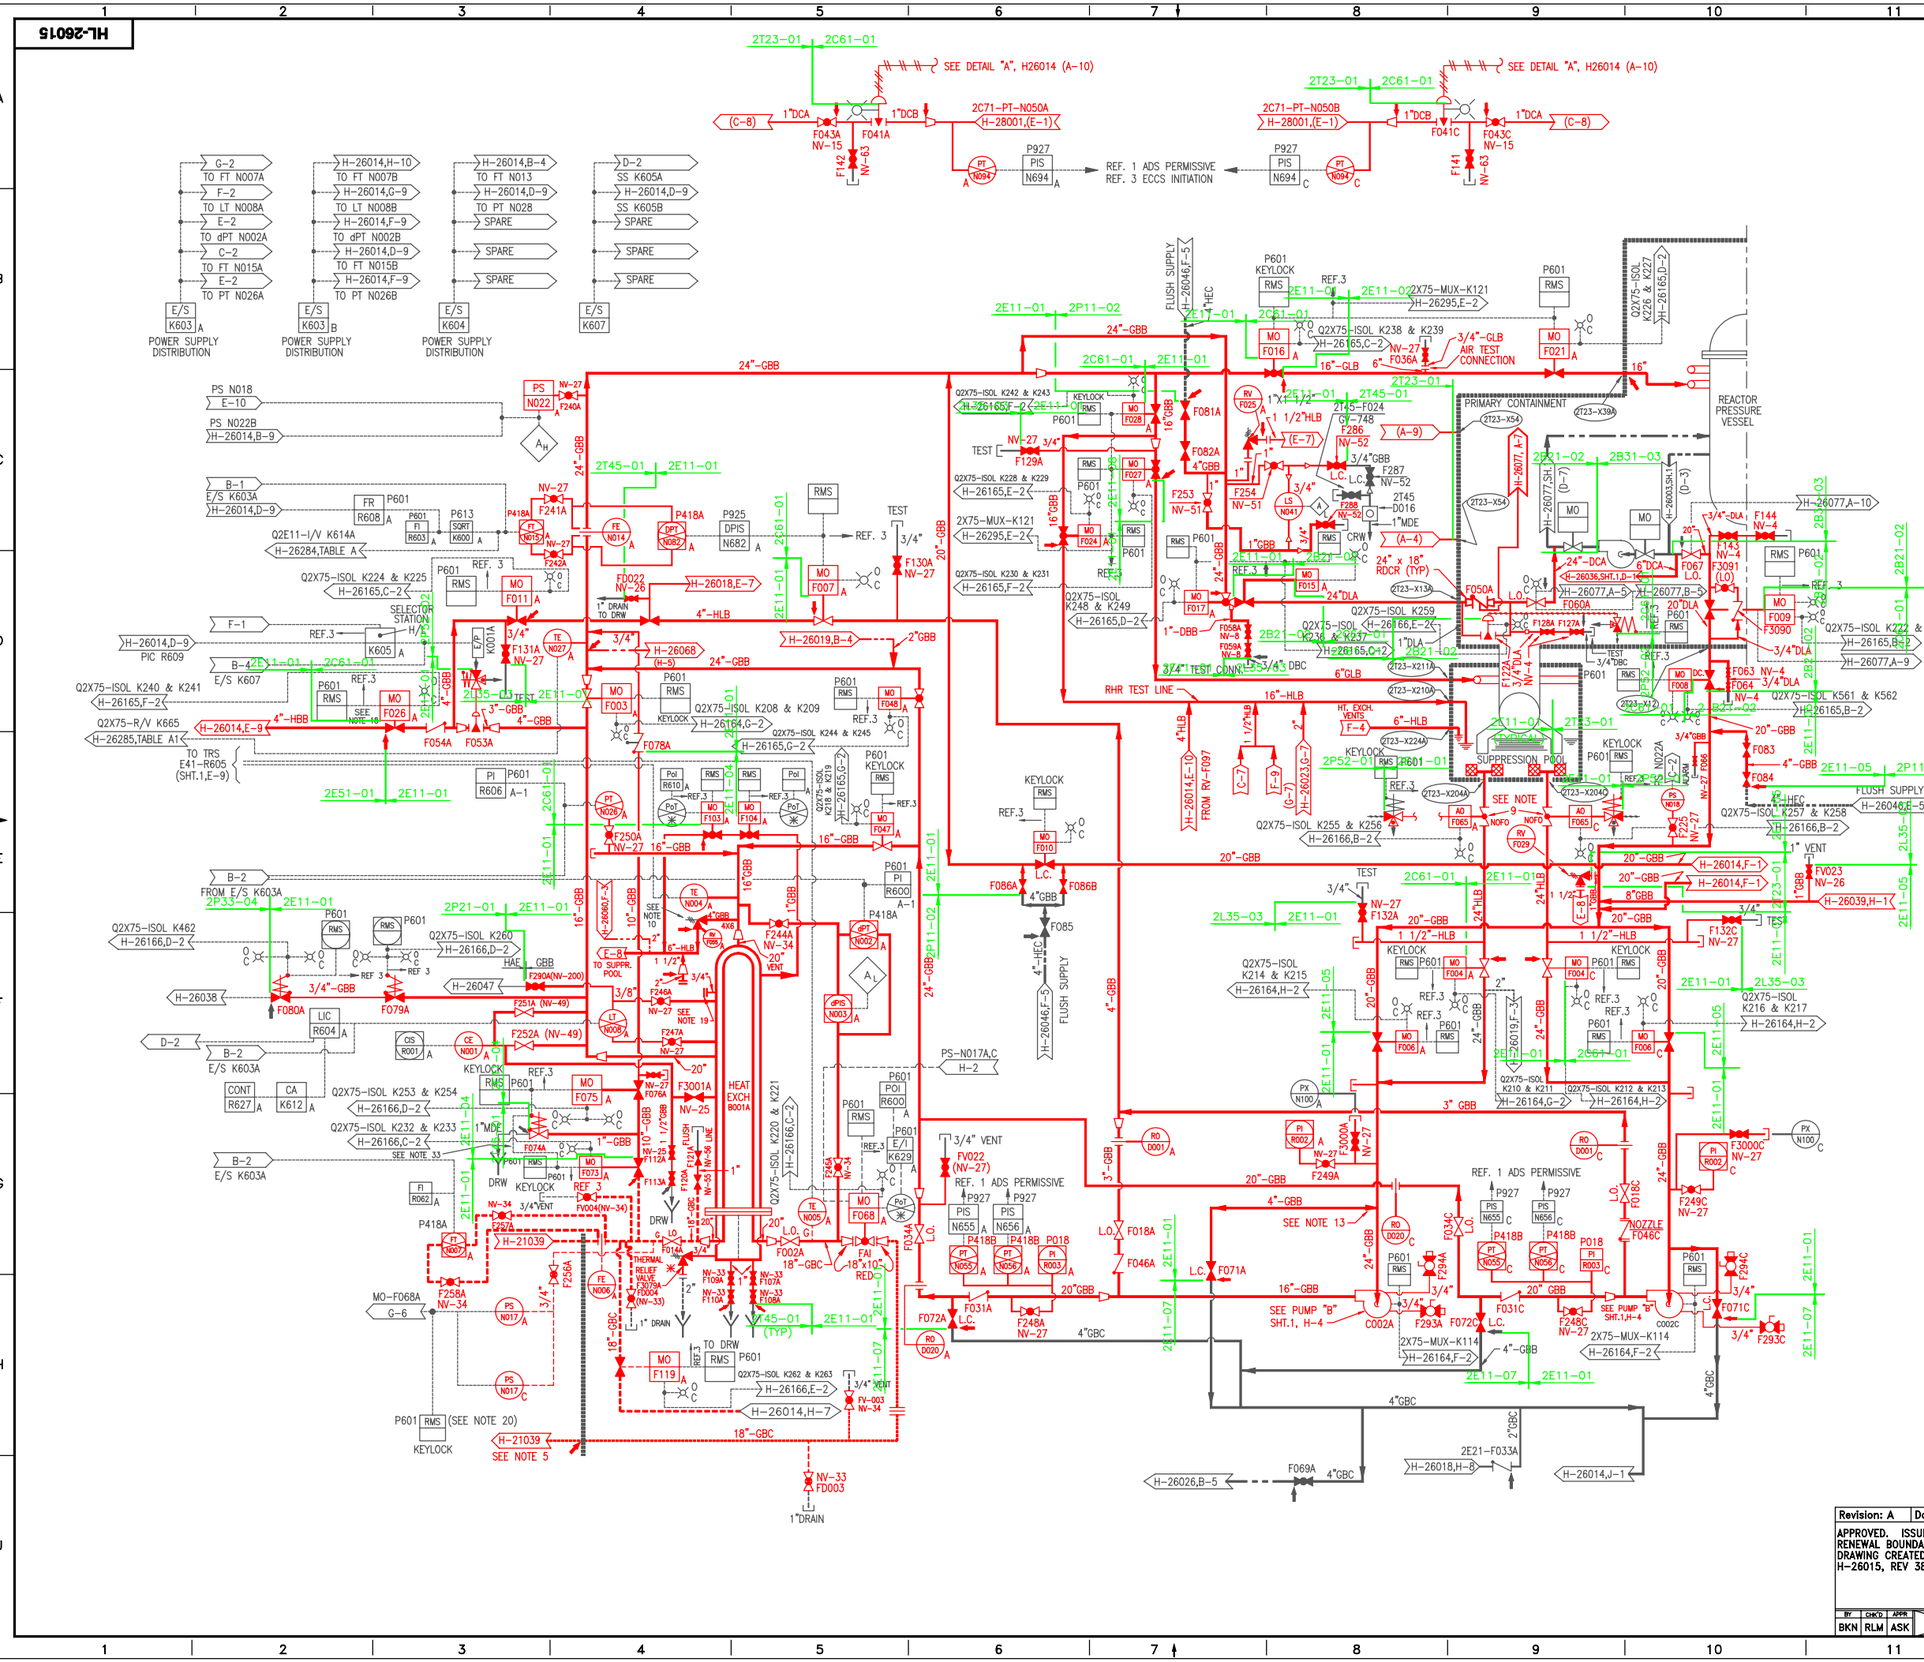

BOUNDARY DIAGRAM NO.:2B21-B02-09
FUNCTION(S) NO.: 2B21-02, 2C61-01 2T23-01
PREPARED BY: Willie Jennings
DATE: 04/24/98
REVIEWED BY: William P. Evans
DATE: 05/28/98

BOUNDARY DIAGRAM NO.:2E51-B01-07
FUNCTION(S) NO.: 2E51-01
PREPARED BY: Wayne N. Lunceford
DATE: 05/08/98
REVIEWED BY: William P. Evans
DATE: 05/08/98

BOUNDARY DIAGRAM NO.:2E11-B01-02
FUNCTION(S) NO.: 2E11-01,03,04,05,08, C61-01,T23-01
PREPARED BY: Willie Jennings
DATE: 02/02/98
REVIEWED BY: William P. Evans
DATE: 05/05/98

LICENSE RENEWAL DOCUMENT

MPL NO. 2E11-1010 | ACAD14 | HL26015

SOUTHERN COMPANY

LICENSE RENEWAL SCREENING FOR INFORMATION ONLY

EDWIN I. HATCH NUCLEAR PLANT UNIT No. 2
R.H.R. SYSTEM
P.&I.D. SHEET 2

Revision: A	Date: 1-5-2000

APPROVED. ISSUED PER LICENSE RENEWAL BOUNDARY PACKAGES. DRAWING CREATED FROM H-26015, REV 38; BY BKN.

BY	CHK'D	APPR
BKN	RLM	ASK

DRAWN	DESIGNED	LOCATION	DOCUMENT NUMBER	REVISION
BKN	LCF	10-502	HL-26015	A
DATE	SCALE: None			