HL-26017

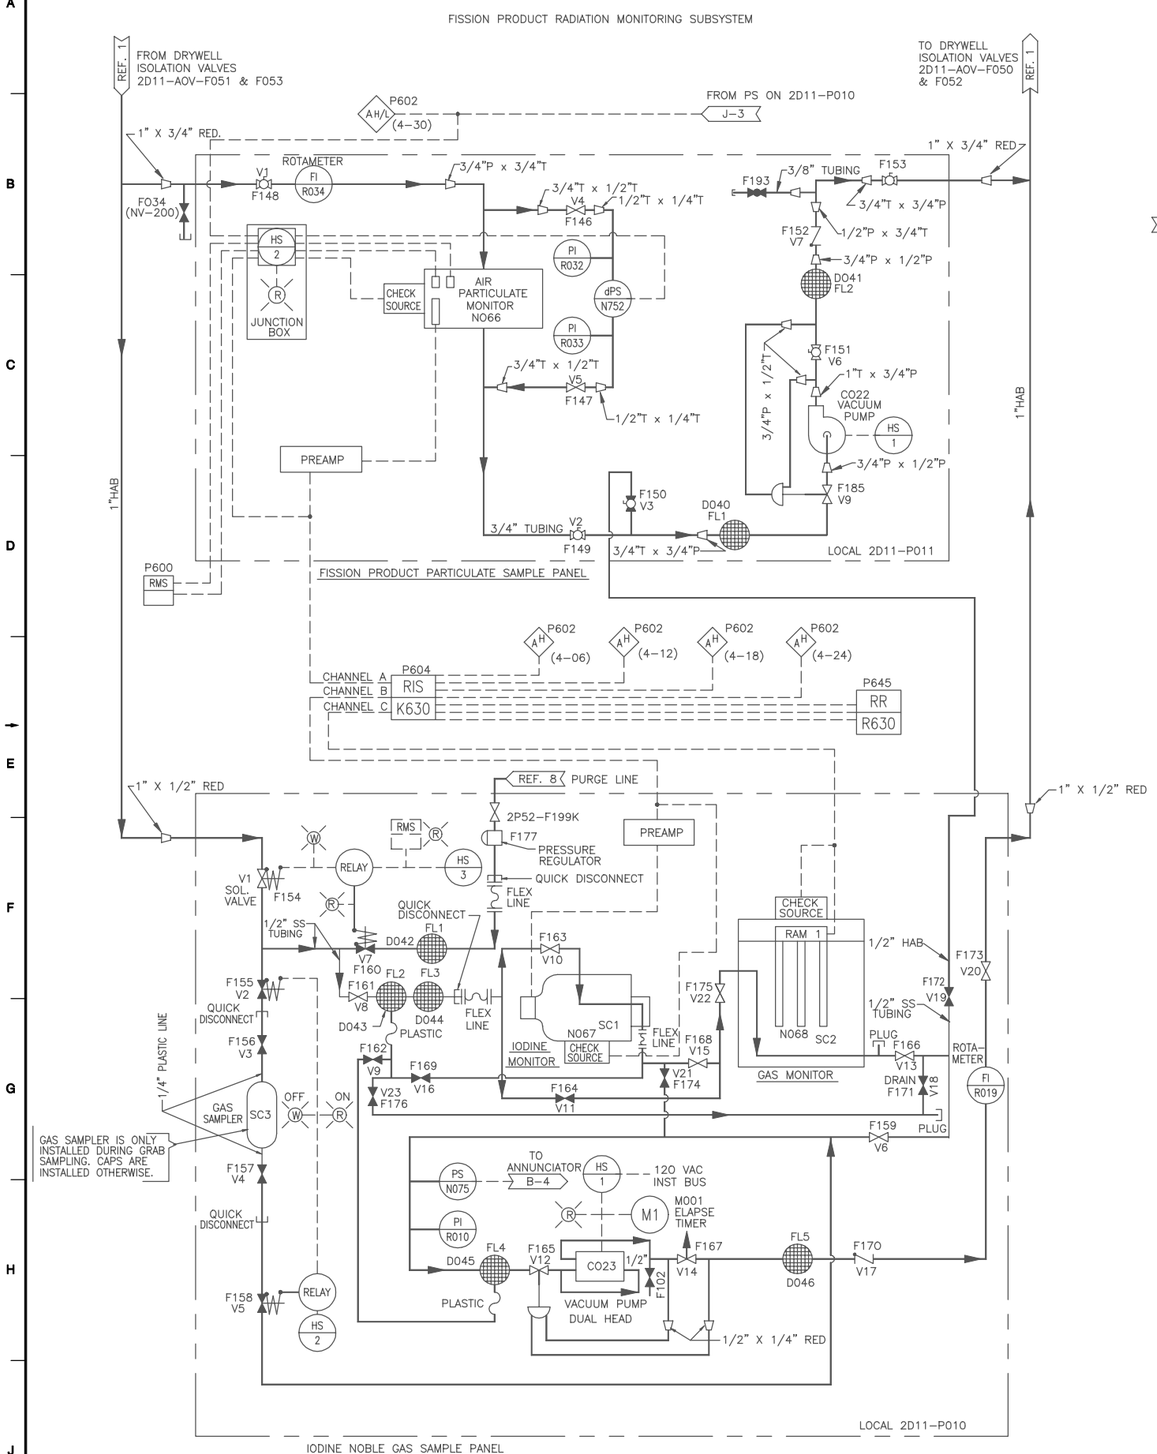

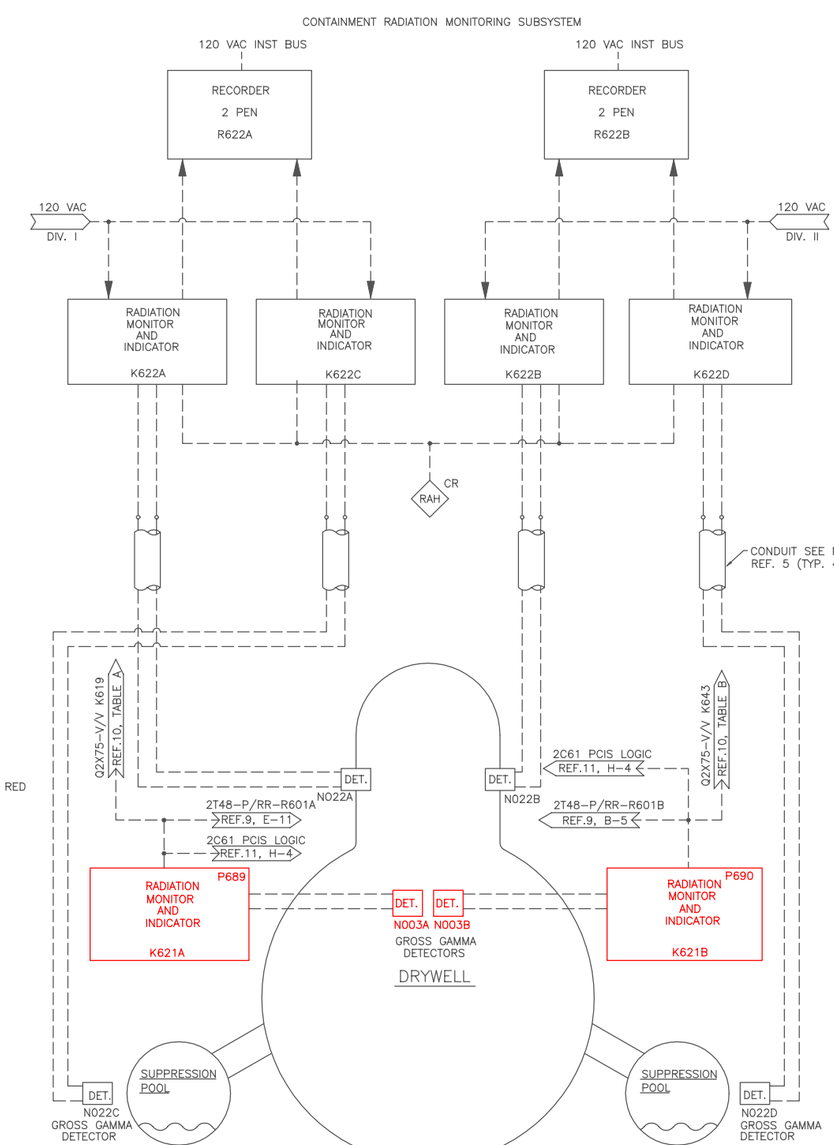

REFERENCES

REFERENCE	MPL. NO.	DWG. NO.
1. FISSION PRODUCT MONITORING SYSTEM P&ID	2D11-1010	H-26016
2. INSTRUMENT & PRIMARY POINT LOCATION-REACTOR BLDG. BELOW EL. 130'-0"		H-26415
3. INSTRUMENT & PRIMARY POINT LOCATION-REACTOR BLDG. EL. 158'-0"		H-26419
4. INSTRUMENT & PRIMARY POINT LOCATION-REACTOR BLDG. EL. 185'-0"		H-26420
5. PROCESS RADIATION MONITORING SYSTEM P&ID	2D11-1010	H-26011
6. IODINE NOBLE GAS SAMPLE PANEL INSTRUCTION MANUAL	2D11-P010	S-30523
7. AIR PARTICULATE SAMPLE PANEL INSTRUCTION MANUAL	2D11-P011	S-30527
8. REACTOR BLDG. SOUTH SIDE INTERRUPTABLE INSTRUMENT AIR SHEET 1	2P52-1010	H-26060
9. PRIMARY CONTAINMENT PURGE & INERTING SYSTEM P&ID	2T48-1020	H-26084
10. CLASS IE ANALOG SIGNAL CONVERSION/ISOLATION SYS. I.E.D.	2X75-1010	H-26284
11. PRIMARY CTMT ISOLATION SYS. 2C61 ELEMENTARY DIAGRAM	2C61-1040	H-27597
12. PRIMARY CTMT ISOLATION SYS. 2C61 ELEMENTARY DIAGRAM	2C61-1040	H-27598

LICENSE RENEWAL DOCUMENT

BOUNDARY DIAGRAM NO.:2D11-B02-01

FUNCTION(S) NO.: 2D11-06

PREPARED BY: Mark Crisler
DATE: 05/08/98
REVIEWED BY: Renee Ritchey
DATE: 05/13/98

Revision: A	Date: 11-16-99

APPROVED. ISSUED PER LICENSE RENEWAL BOUNDARY PACKAGES. DRAWING CREATED FROM H-26017, REV 20; BY BKN.

BY	CHK'D	APPR.'L
BKN	GMC	ASK

MPL NO. 2D11-1010 | ACAD14 | HL26017

SOUTHERN COMPANY

LICENSE RENEWAL SCREENING FOR INFORMATION ONLY

EDWIN I. HATCH NUCLEAR PLANT UNIT No.2
FISSION PRODUCTS / POST-LOCA MONITORING SYSTEMS P&ID

DRAWN	DESIGNED	LOCATION	DOCUMENT NUMBER	REVISION
BKN	LCF	10-502	HL-26017	A
DATE	SCALE None			