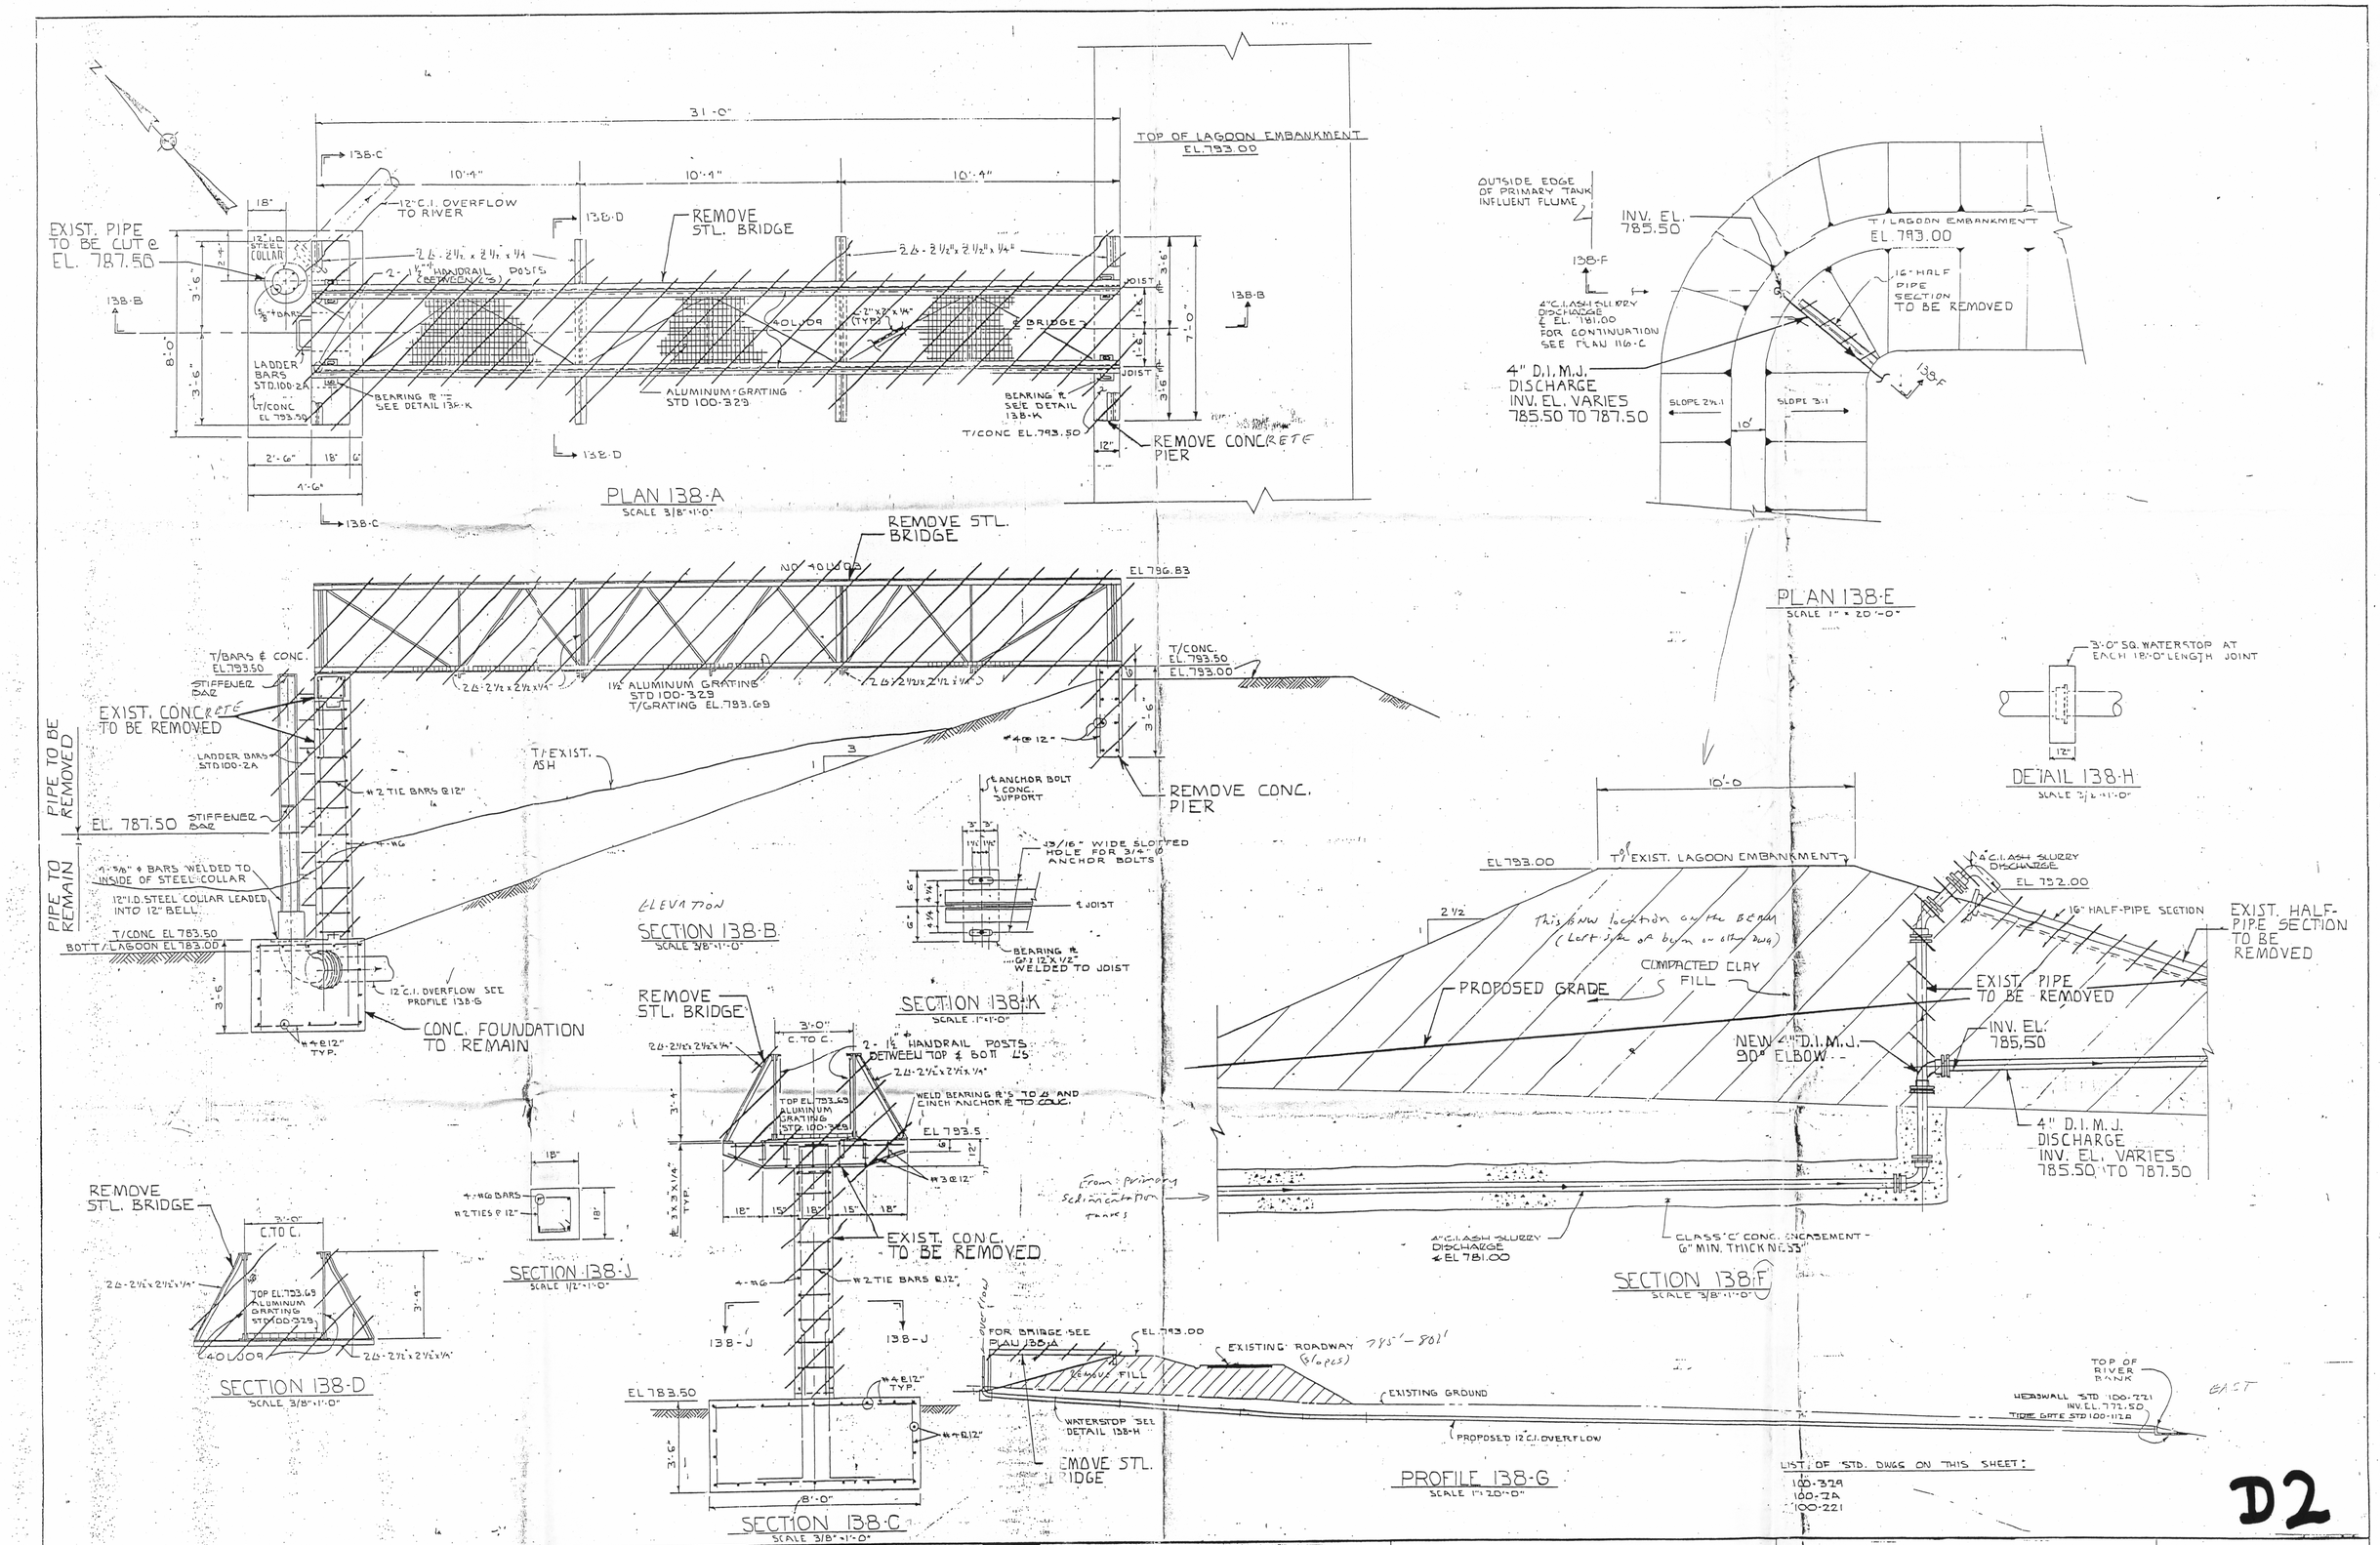

DRAWN BY JDG	SCALE: AS SHOWN	NO.	DATE	REVISION DESCRIPTION	NO.	DATE	REVISION DESCRIPTION	NO.	DATE	REVISION DESCRIPTION	CHESTER ENVIRONMENTAL	KISKI VALLEY WATER POLLUTION CONTROL AUTHORITY WASTEWATER TREATMENT FACILITIES	INCINERATOR ASH LAGOON CLOSURE DEMOLITION DETAILS	DWG. NO. 2735-387
CHECKED BY WFH	DATE MAY 1994	1			5			9						SHEET NO. of
APPROVED BY RC		2			6			10						
		3			7			11						
		4			8			12						

BRUNING 44-510