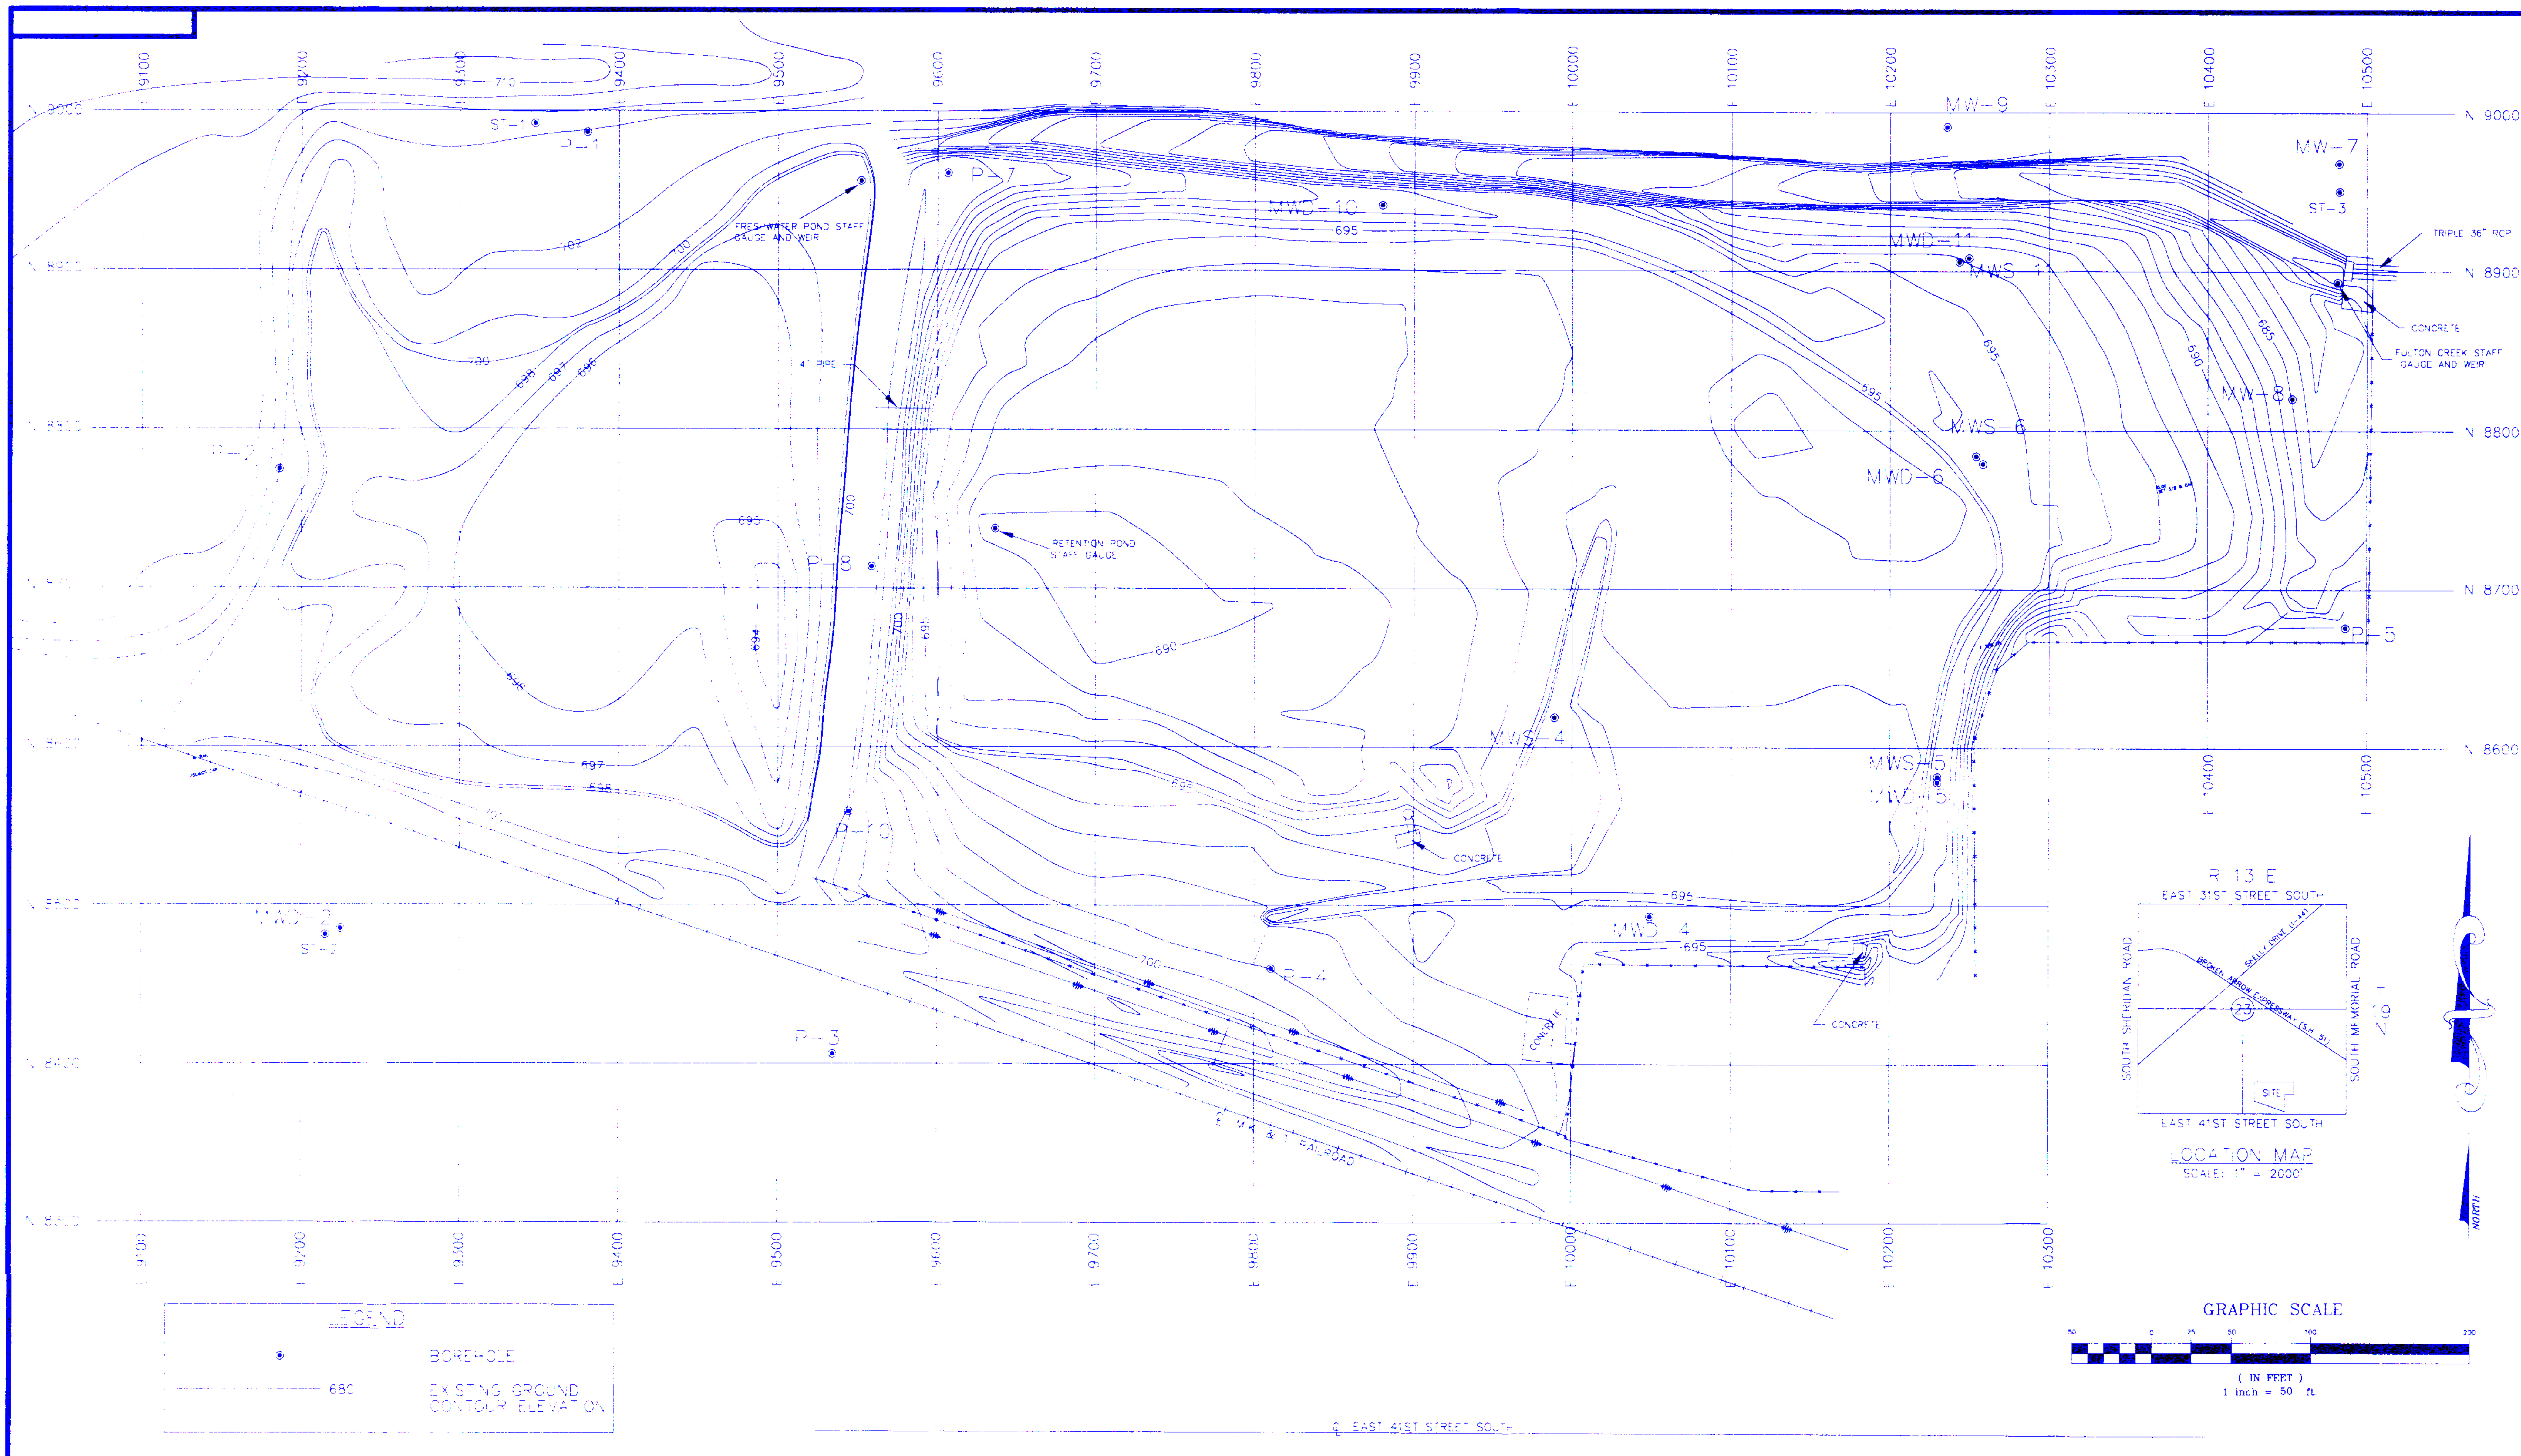

GENERAL NOTES

REVISIONS

NO.	DESCRIPTION	BY	CHECKED	DATE	NO.	DESCRIPTION	BY	CHECKED	DATE

A & M ENGINEERING AND ENVIRONMENTAL SERVICES, INC.

ENGINEERING – ENVIRONMENTAL – CONSTRUCTION

DRAWN: PLS	CHECKED BY: IT	MATERIALS BY:	ENGINEER: ALB
DATE: 4-15-1999	DATE: 4-15-99	DATE:	DATE: 5-2-1997

TULSA REMEDIATION PROJECT

LOCATION OF BORINGS, PEZOMETERS AND MONITORING WELLS

D-1

APPROVED BY:	SCALE:	PROJECT NUMBER:	DRAWING NUMBER:	REV.
DATE:	1"=50'	1556-003	FIGURE 3-1	