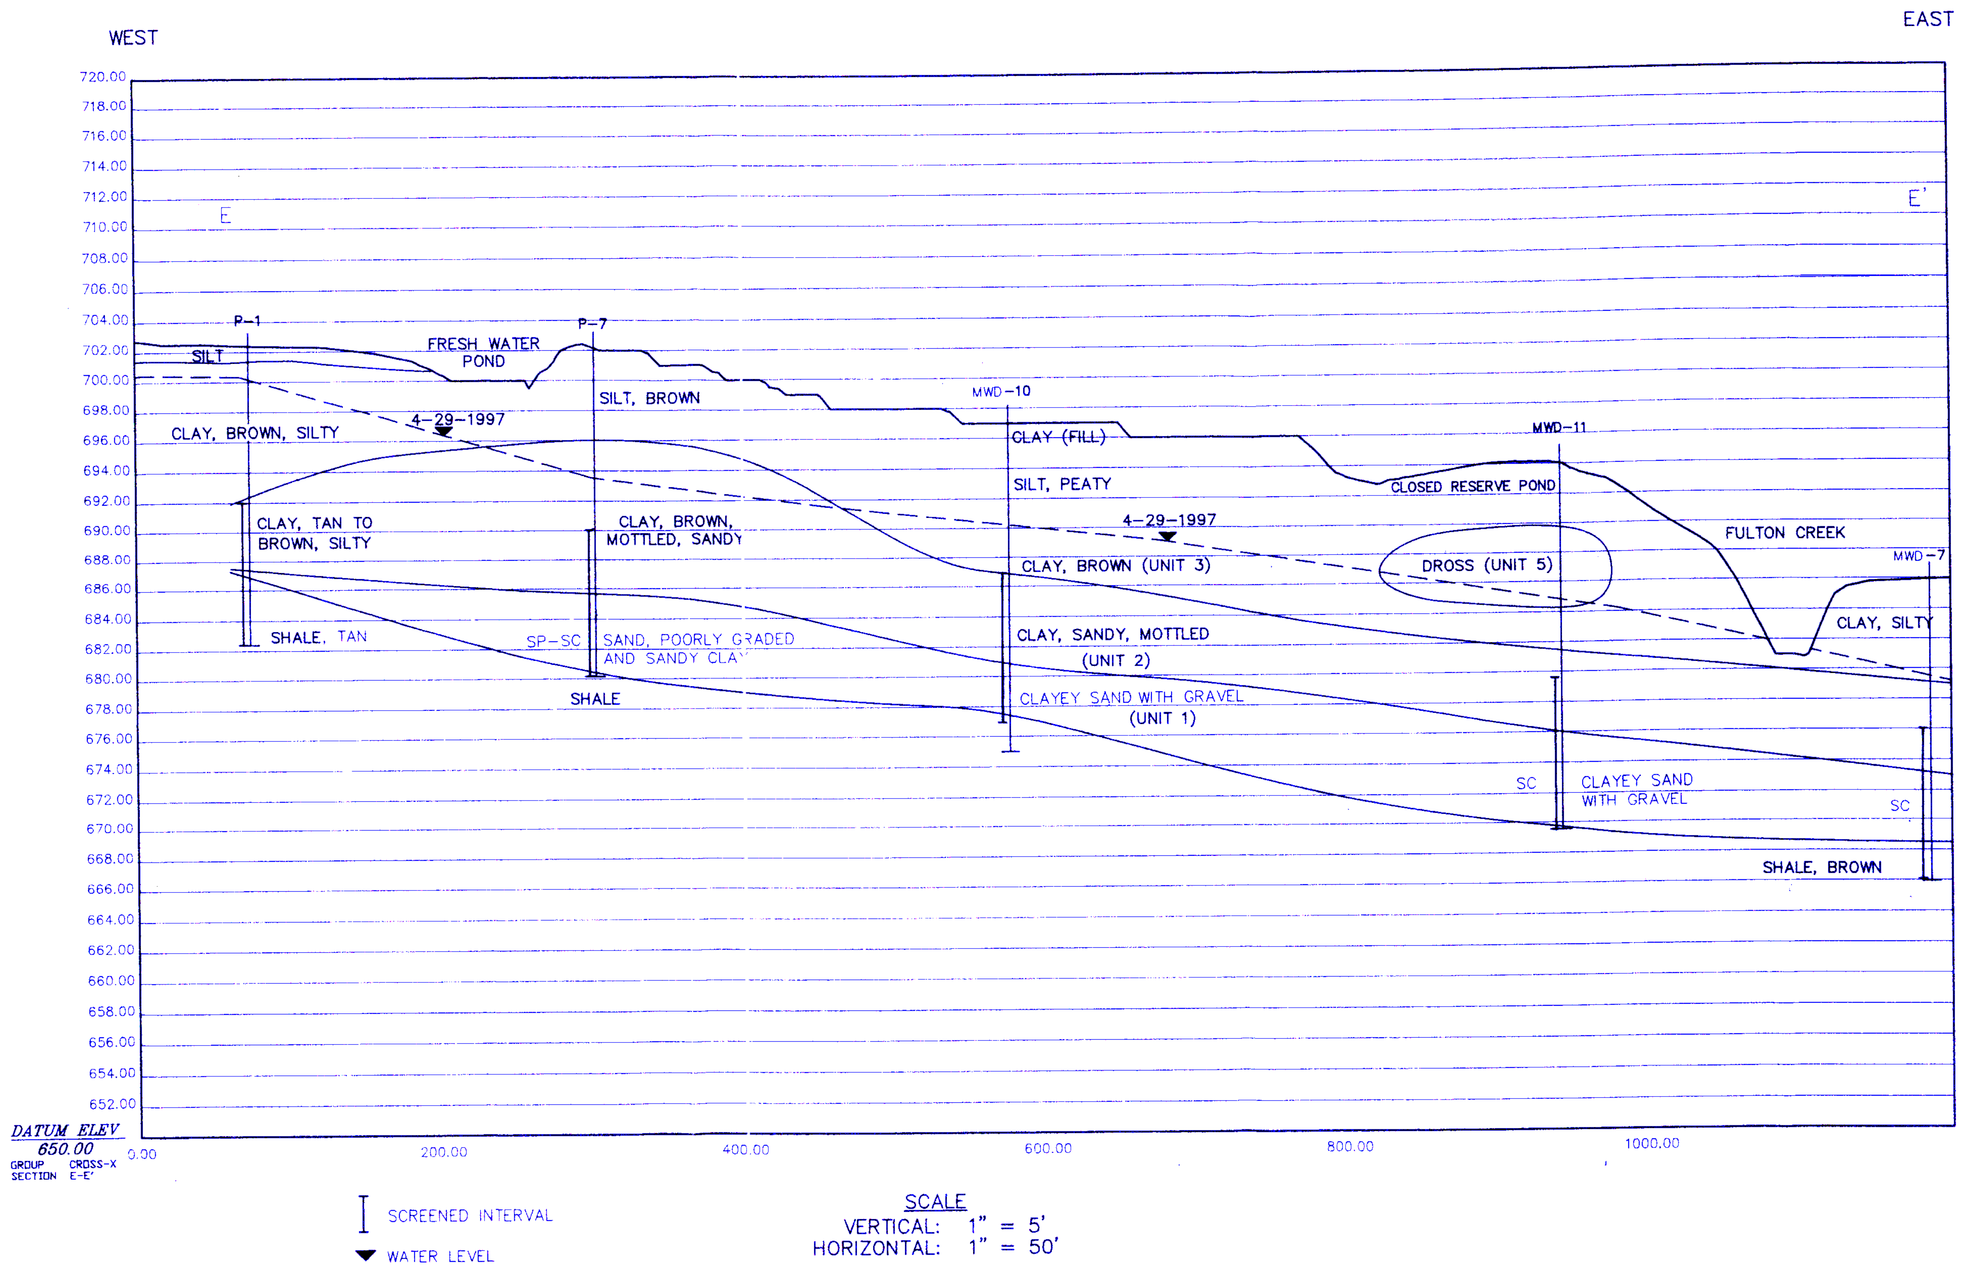

SCALE
VERTICAL: 1" = 5'
HORIZONTAL: 1" = 50'

GENERAL NOTES

1. See Figure 4-18 for cross-section location & orientation

REVISIONS

NO.	DESCRIPTION	BY	CHECKED	DATE	NO.	DESCRIPTION	BY	CHECKED	DATE

A & M ENGINEERING AND ENVIRONMENTAL SERVICES, INC.
ENGINEERING – ENVIRONMENTAL – CONSTRUCTION

DRAWN: ALB	CHECKED BY: MRM	MATERIALS BY:	ENGINEER: ALB	APPROVED BY:	SCALE: NOTED	PROJECT NUMBER: 1556-003	DRAWING NUMBER: FIGURE 4-21	REV.:
DATE: 5-2-1997	DATE: 5-8-1997	DATE:	DATE: 5-2-1997	DATE:				

TULSA REMEDIATION PROJECT

GEOLOGIC CROSS-SECTIONS
E-E'

D-7