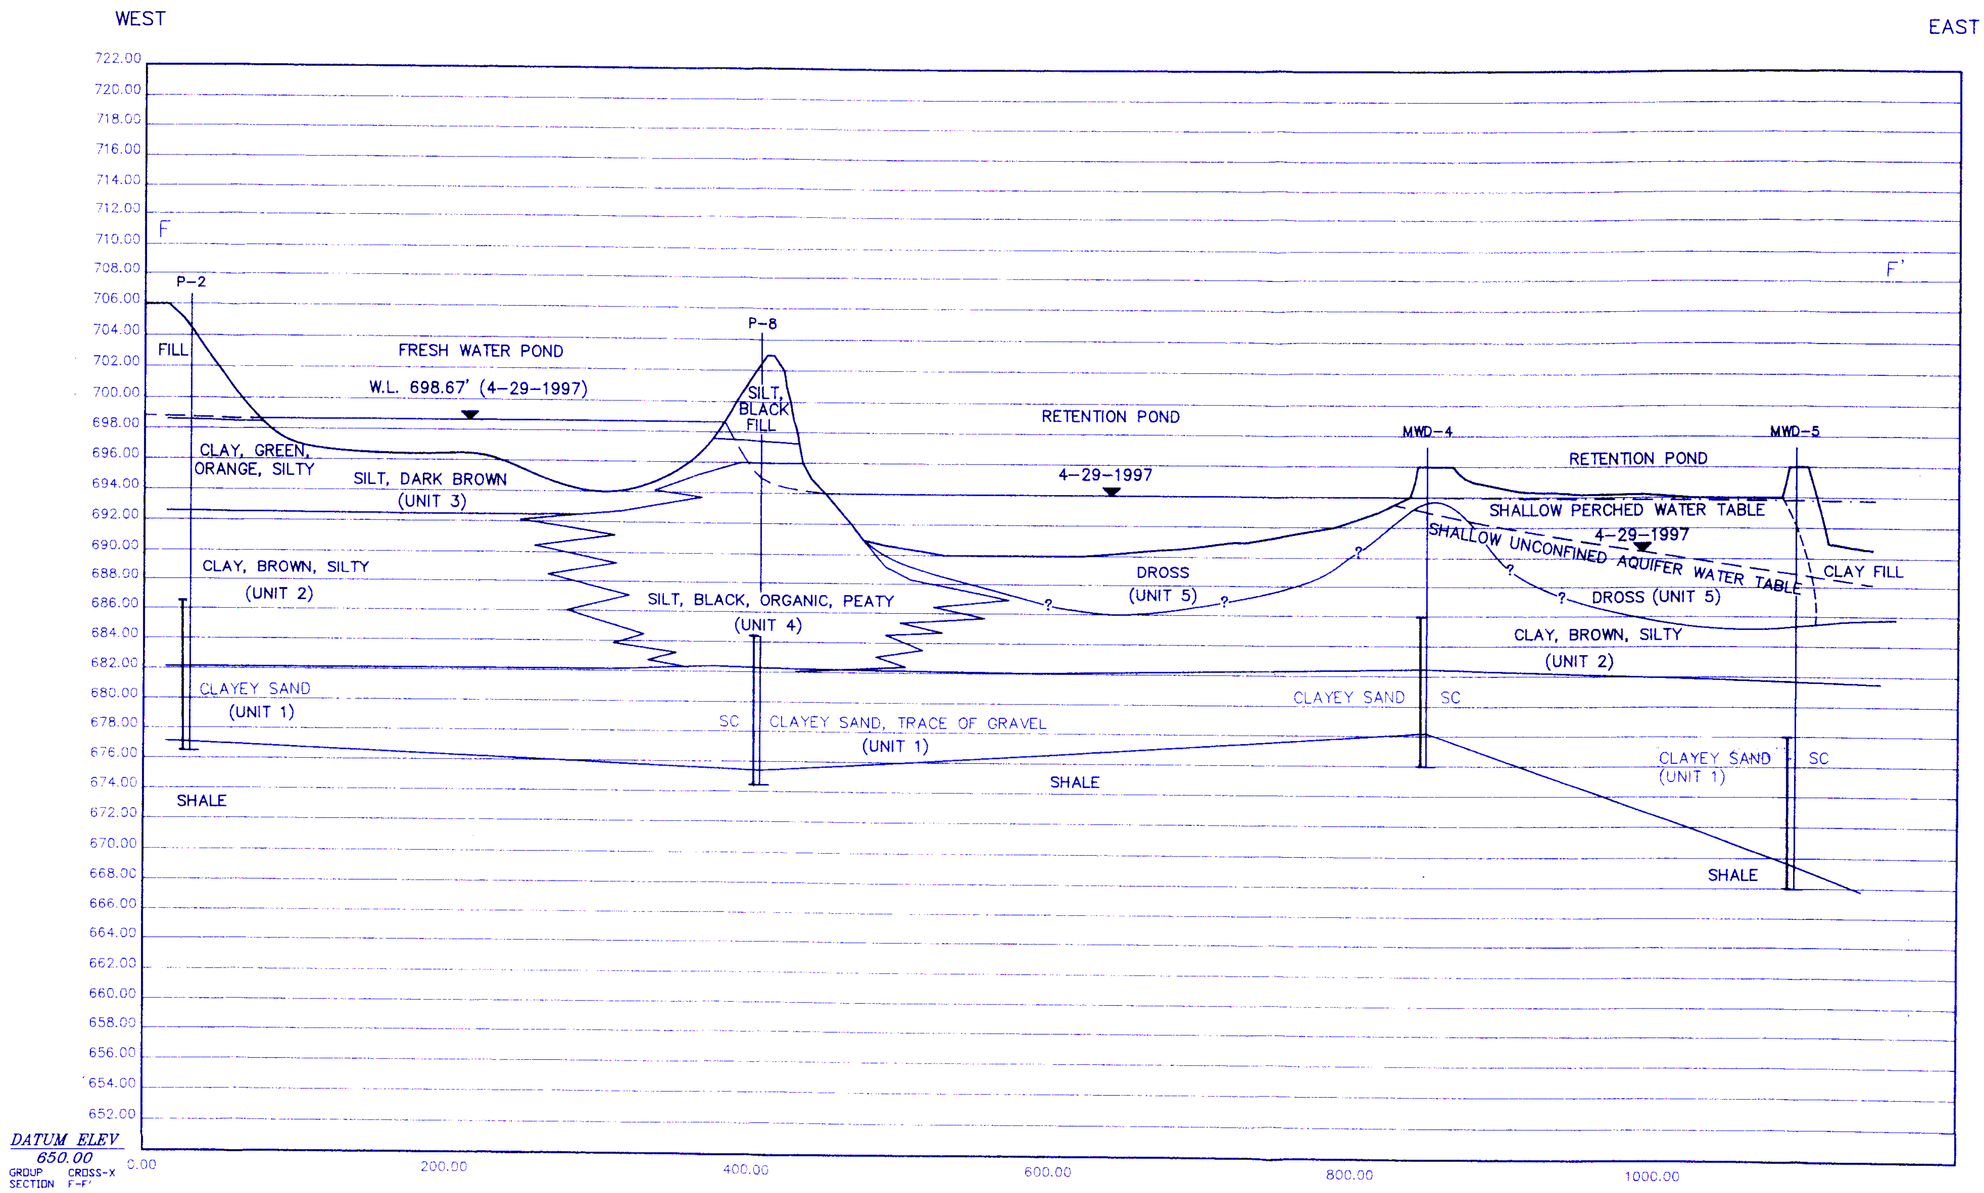

GENERAL NOTES

1. See Figure 4-18 for cross-section location & orientation

REVISIONS

NO.	DESCRIPTION	BY	CHECKED	DATE	NO.	DESCRIPTION	BY	CHECKED	DATE

A & M ENGINEERING AND ENVIRONMENTAL SERVICES, INC.

ENGINEERING – ENVIRONMENTAL – CONSTRUCTION

DRAWN: ALB	CHECKED BY: MRM	MATERIALS BY:	ENGINEER: ALB
DATE: 5-2-1997	DATE: 5-8-1997	DATE:	DATE: 5-2-1997

TULSA REMEDIATION PROJECT

GEOLOGIC CROSS-SECTIONS

F-F'

D-8

APPROVED BY:	SCALE:	PROJECT NUMBER:	DRAWING NUMBER:	REV.:
DATE:	NOTED	1556-003	FIGURE 4-22	