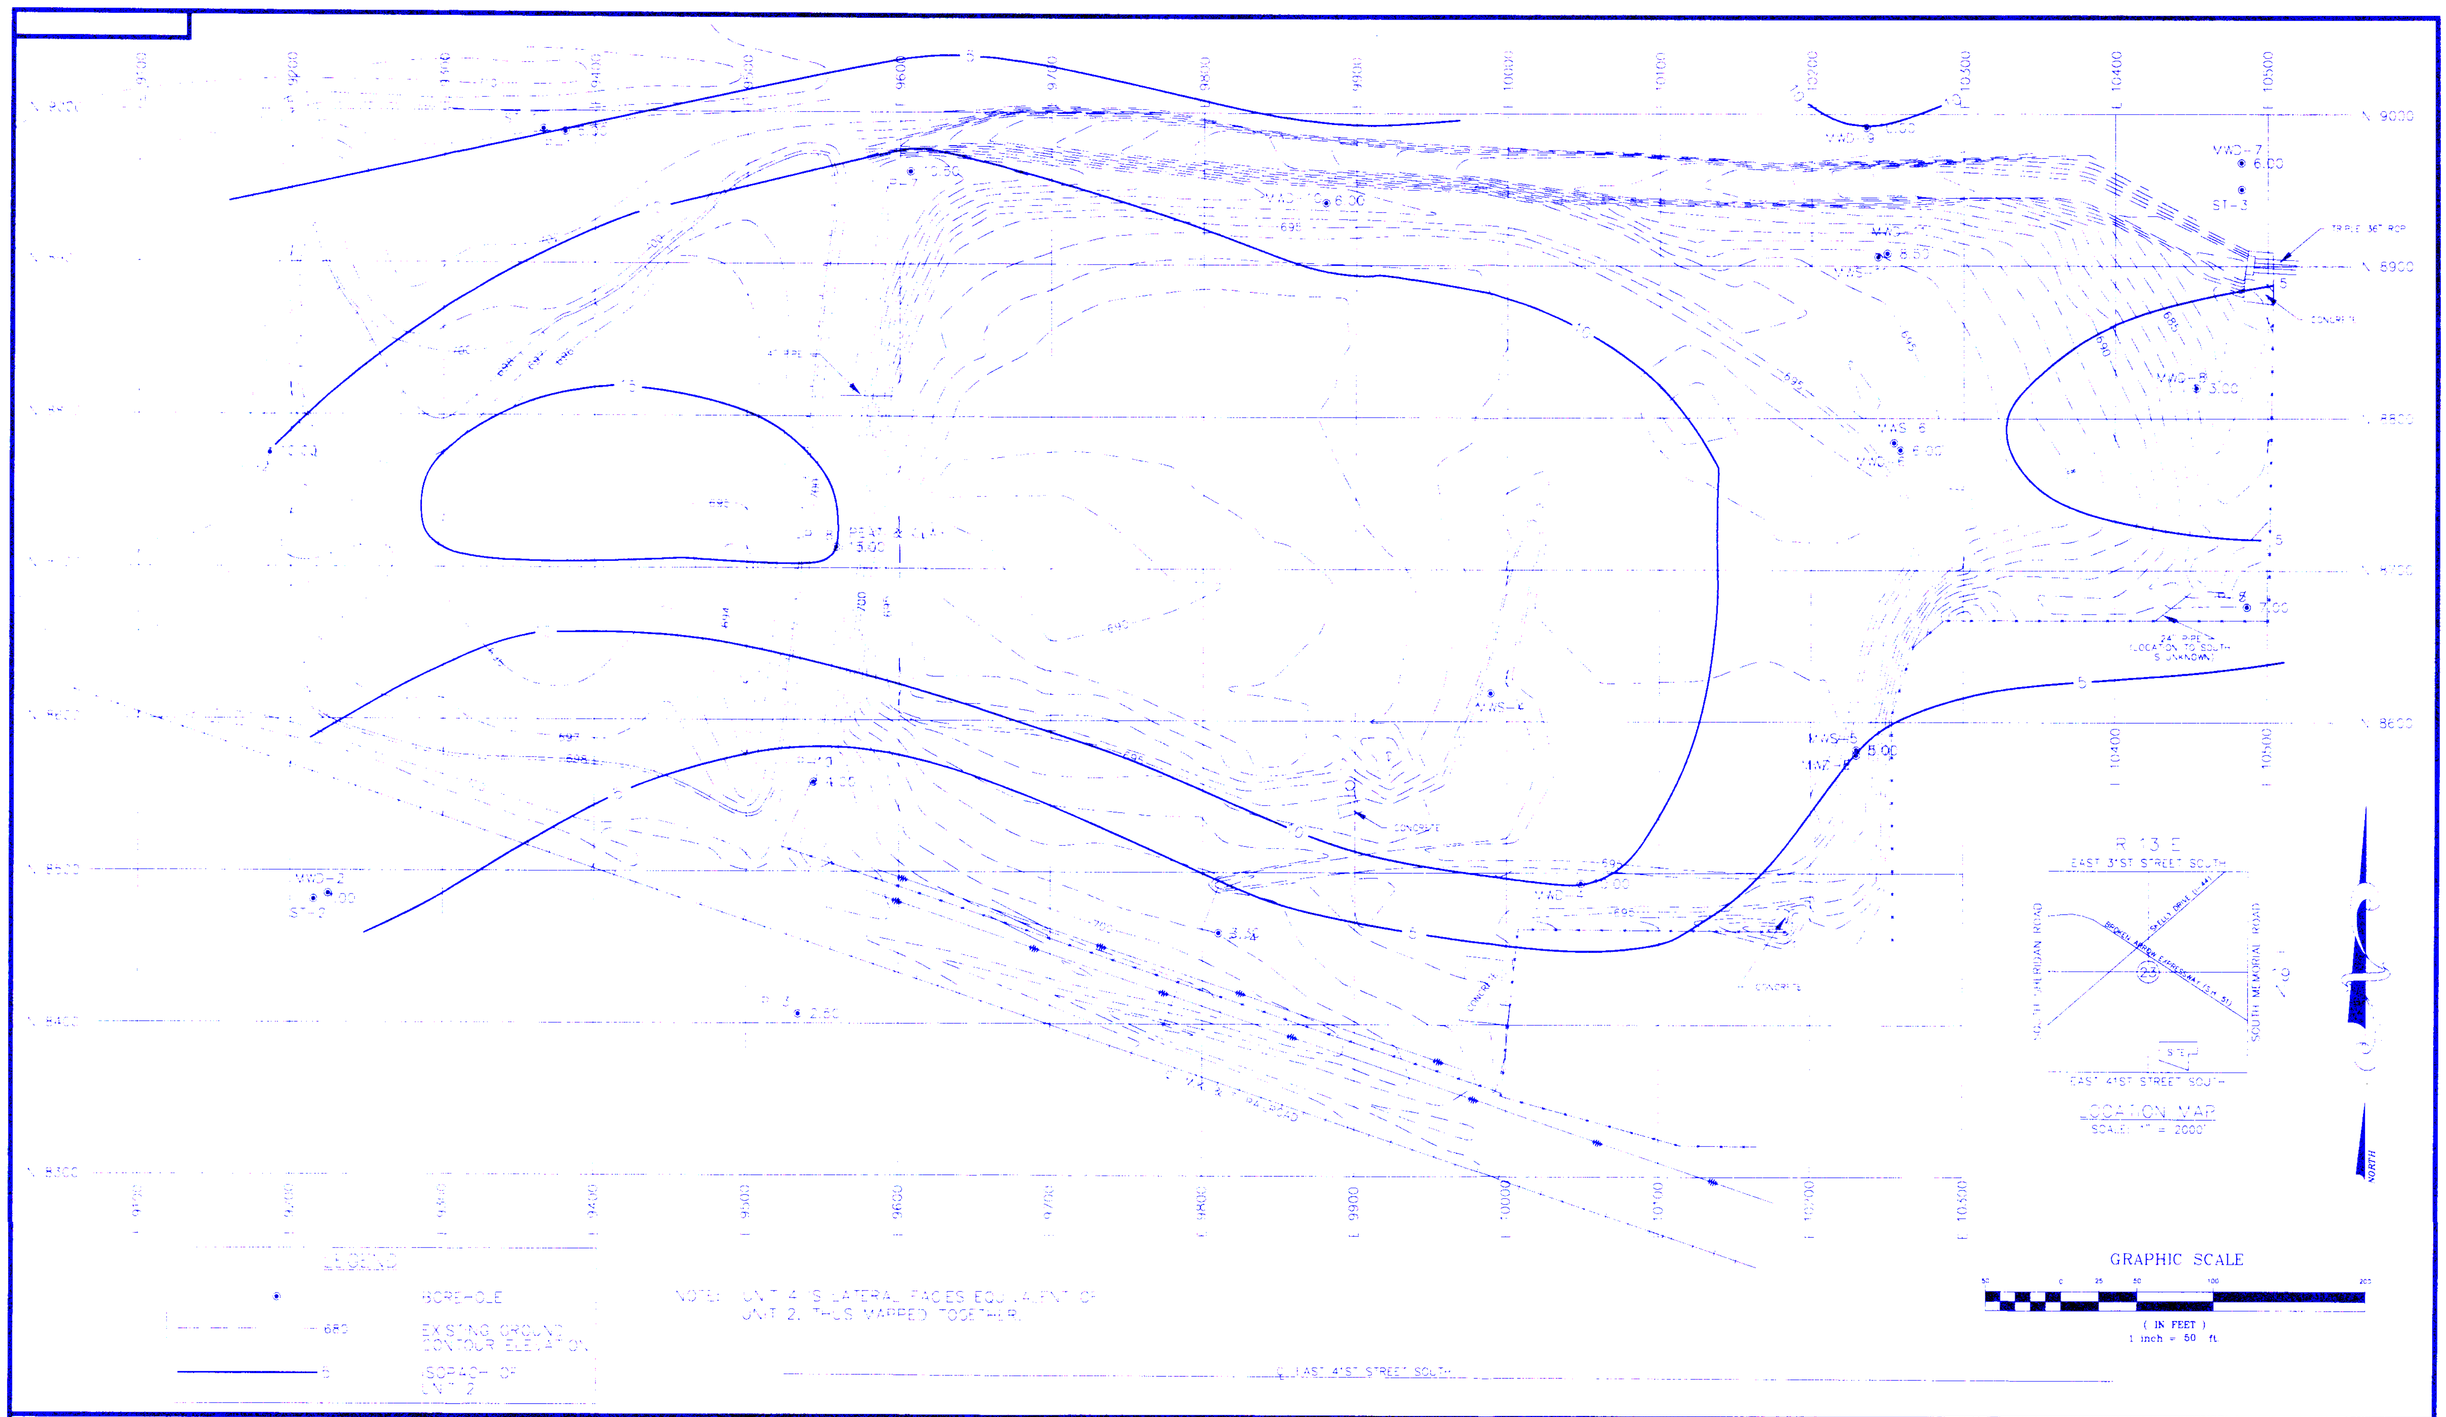

GENERAL NOTES

REVISIONS

NO.	DESCRIPTION	BY	CHECKED	DATE	NO.	DESCRIPTION	BY	CHECKED	DATE

A & M ENGINEERING AND ENVIRONMENTAL SERVICES, INC.

ENGINEERING - ENVIRONMENTAL - CONSTRUCTION

TULSA REMEDIATION PROJECT

ISOPACH OF UNIT 2 (CLAY)

D-10

DRAWN	CHECKED BY	MATERIALS BY	ENGINEER	APPROVED BY	SCALE	PROJECT NUMBER	DRAWING NUMBER	REV.
ALB	MRM		ALB		1"=50'	1556-003	FIGURE 4-24	
DATE 5-2-1997	DATE 5-8-1997	DATE	DATE 5-2-1997	DATE				