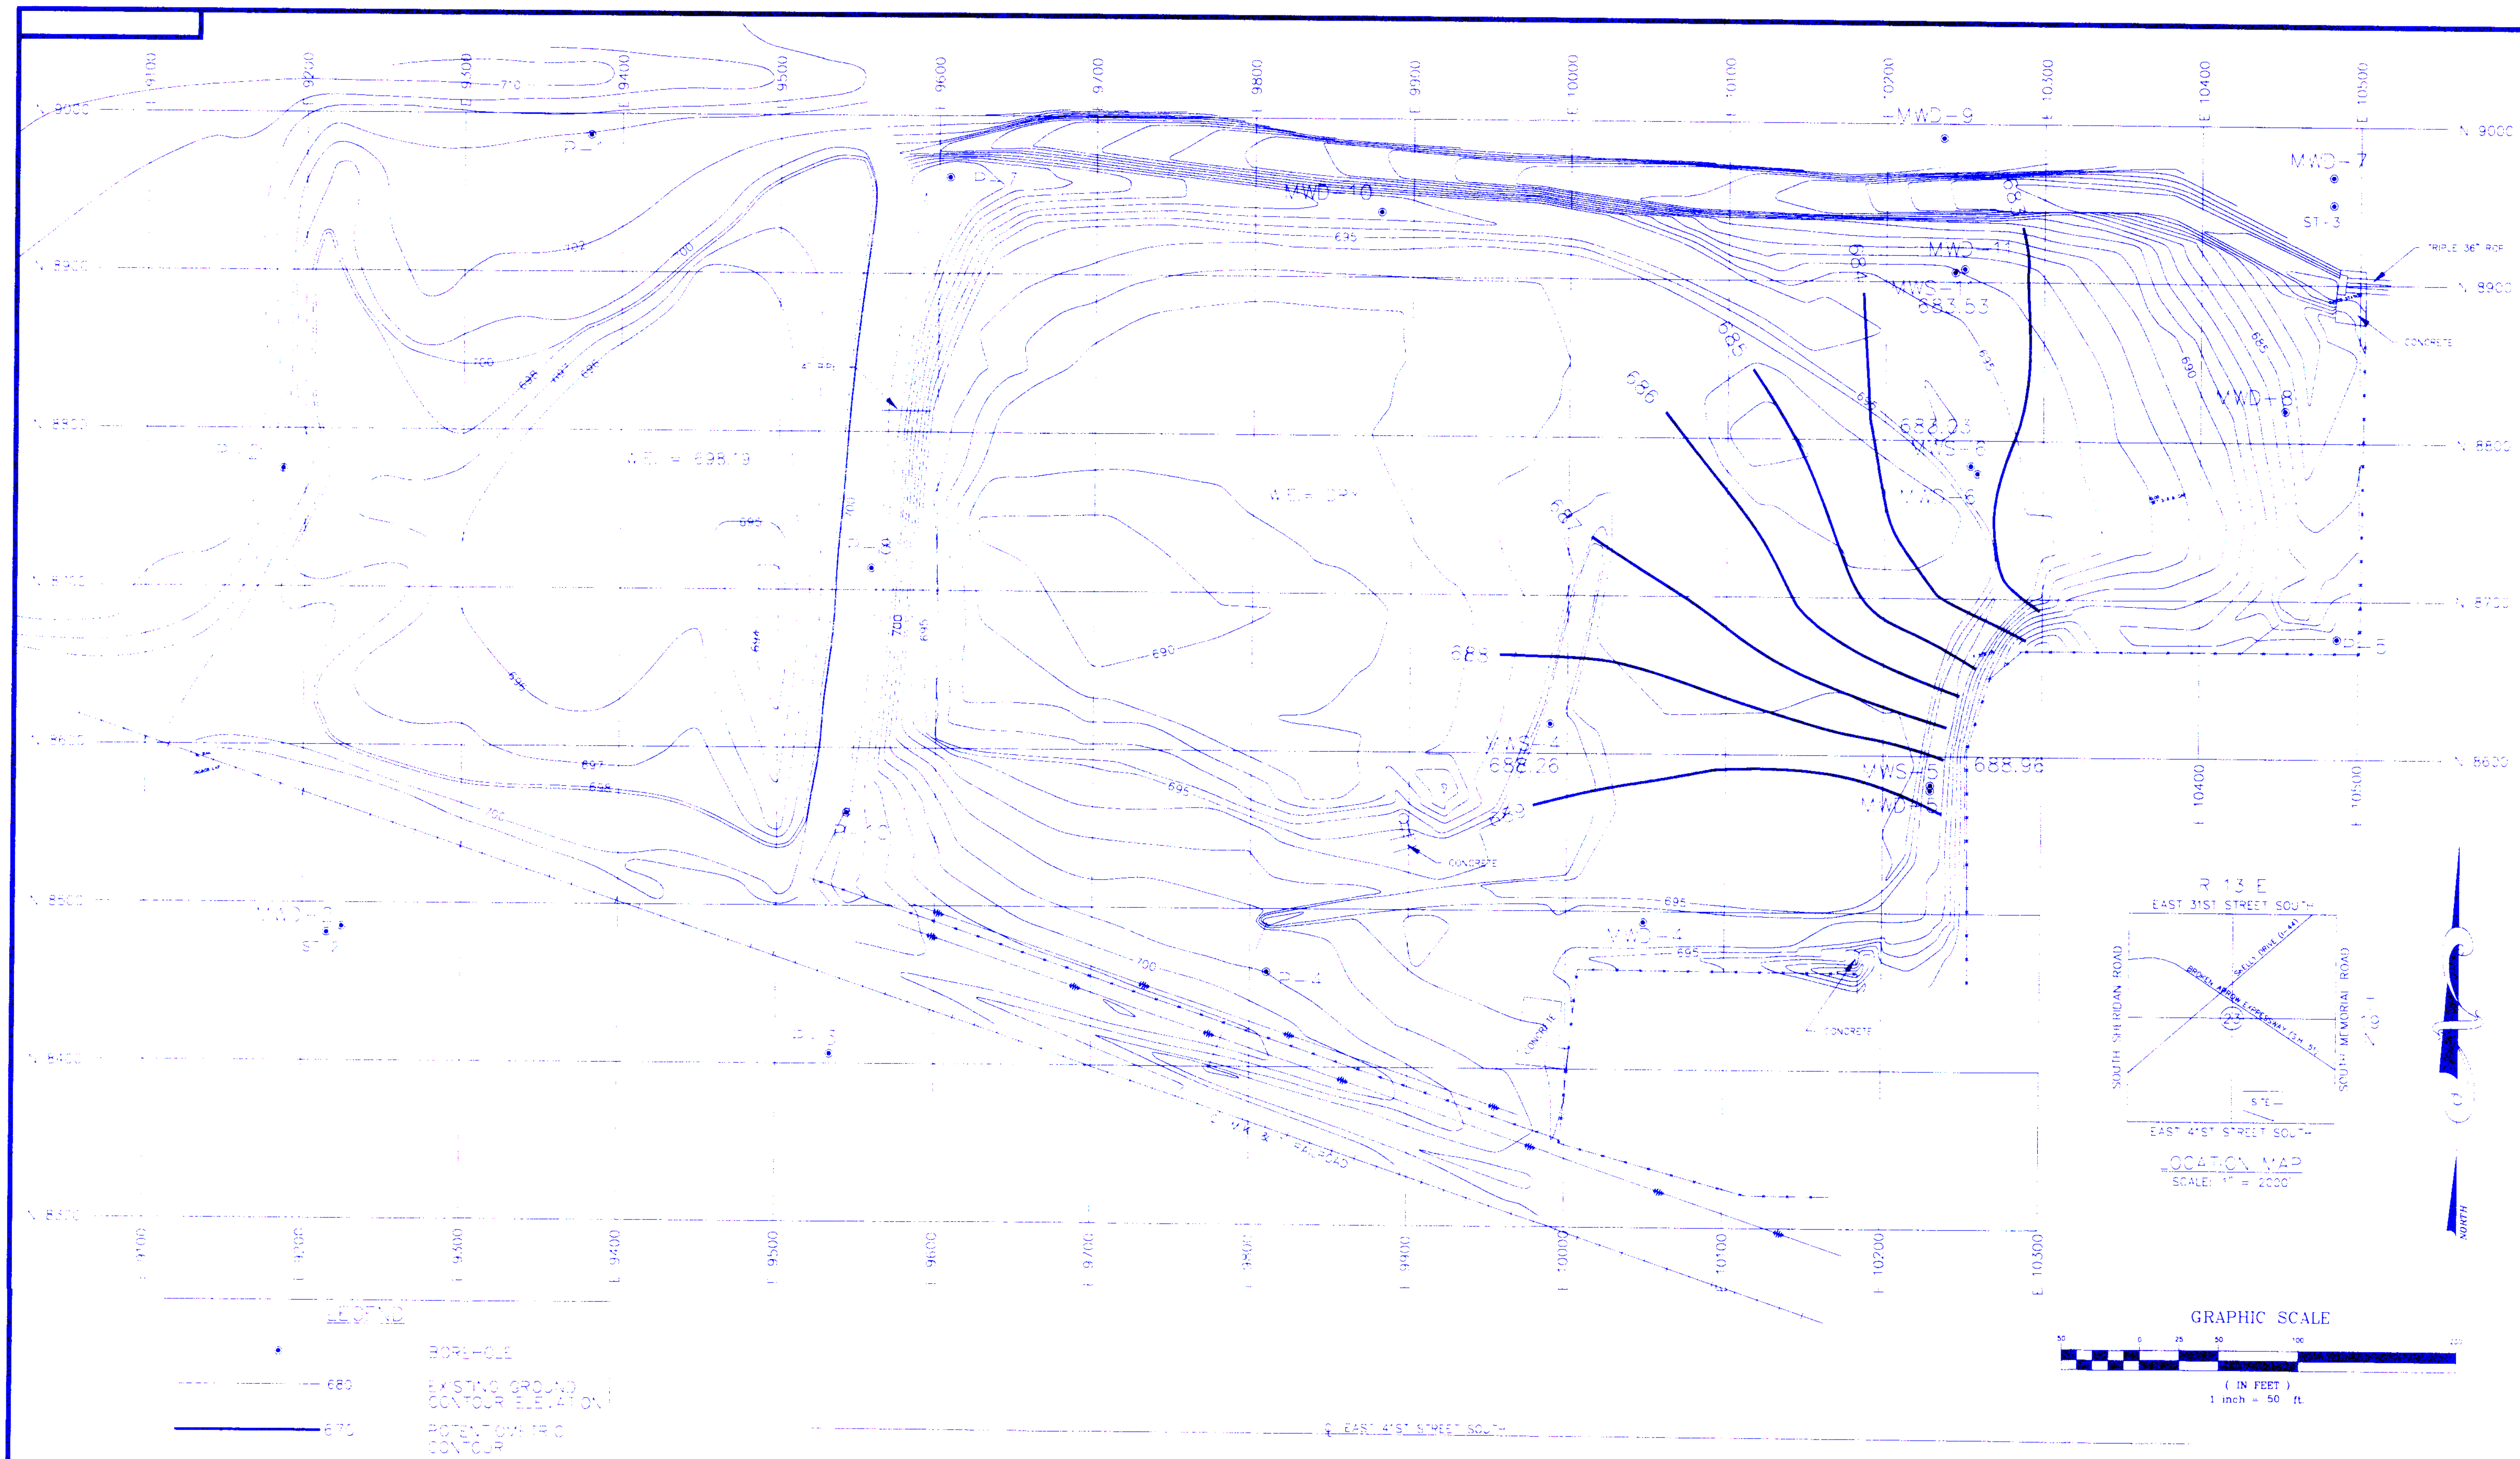

GENERAL NOTES

REVISIONS

NO.	DESCRIPTION	BY	CHECKED	DATE	NO.	DESCRIPTION	BY	CHECKED	DATE

A & M ENGINEERING AND ENVIRONMENTAL SERVICES, INC.

ENGINEERING – ENVIRONMENTAL – CONSTRUCTION

DRAWN	CHECKED BY	MATERIALS BY	ENGINEER
GLS			ALB
DATE 4-15-1999	DATE 4-15-99	DATE	DATE 5-2-1997

TULSA REMEDIATION PROJECT
SHALLOW OVERBURDEN POTENTIOMETRIC CONTOUR MAP
SEPTEMBER 1998

D-16

APPROVED BY	SCALE	PROJECT NUMBER	DRAWING NUMBER	REV.
DATE	1"=50'	1556-003	FIGURE 4-31	