0599602-EC-7

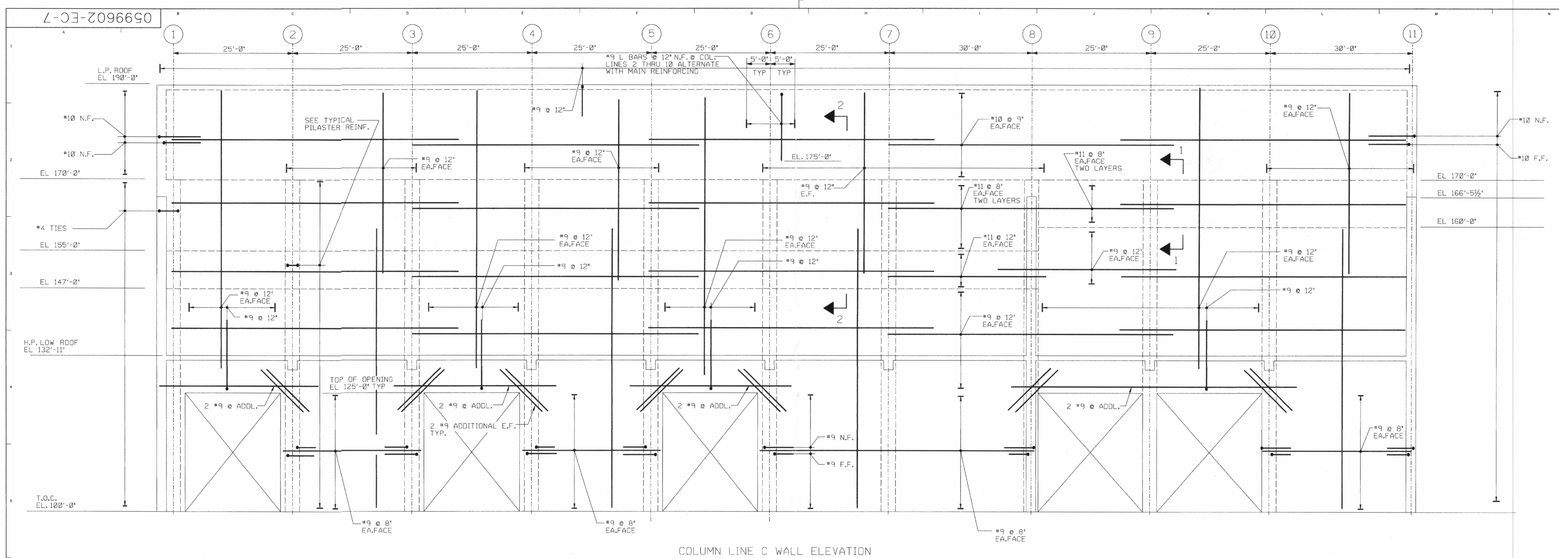

COLUMN LINE C WALL ELEVATION

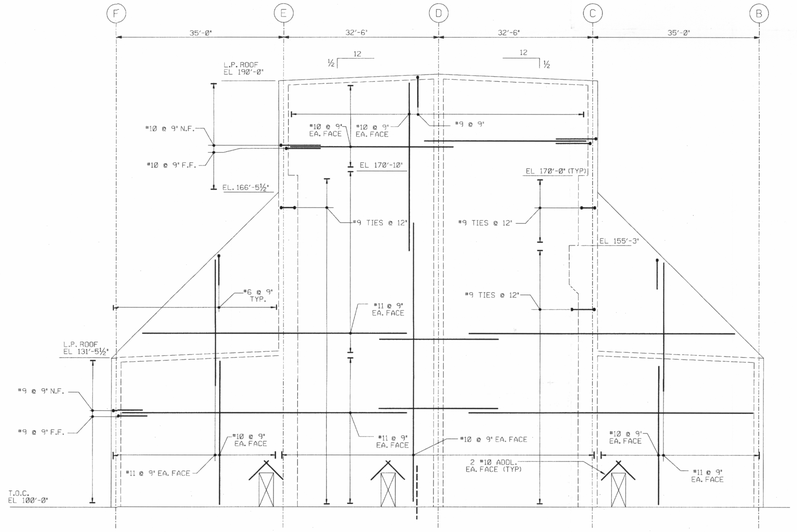

COLUMN LINE 1 WALL ELEVATION

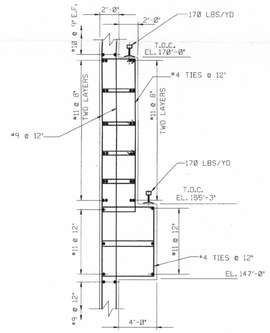

SECTION 2-2
SCALE : ¼" = 1'-0"

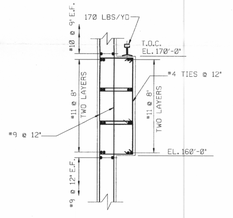

SECTION 1-1
SCALE : ¼" = 1'-0"

NOTES:
1. FOR NOTES AND REFERENCE DRAWINGS, SEE DRAWING 0599602-EC-2.

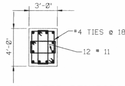

TYPICAL PILASTER REINFORCING
SCALE : ¼" = 1'-0"

QA CATEGORY I
IMPORTANT TO SAFETY

0 2 5 10 20
SCALE: ⅛" = 1'-0"

CANISTER TRANSFER BUILDING ELEVATIONS - SH 3

PRIVATE FUEL STORAGE FACILITY
PRIVATE FUEL STORAGE, LLC

STONE & WEBSTER ENGINEERING CORPORATION
DENVER, COLORADO

DRAWING NUMBER 0599602-EC-7-A

REVISION	DESCRIPTION
A	PRELIMINARY-ISSUED FOR LICENSING REVIEW

DESIGN BY T.SNYDER | DRAWN BY H.ANDREGA | CHKD BY W.DYKSTRA | APPD BY T.SNYDER | DWG NO. 0599602 | FILE NO. PSFA007.DGN

THIS DRAWING CREATED ON INTERGRAPH

D-12