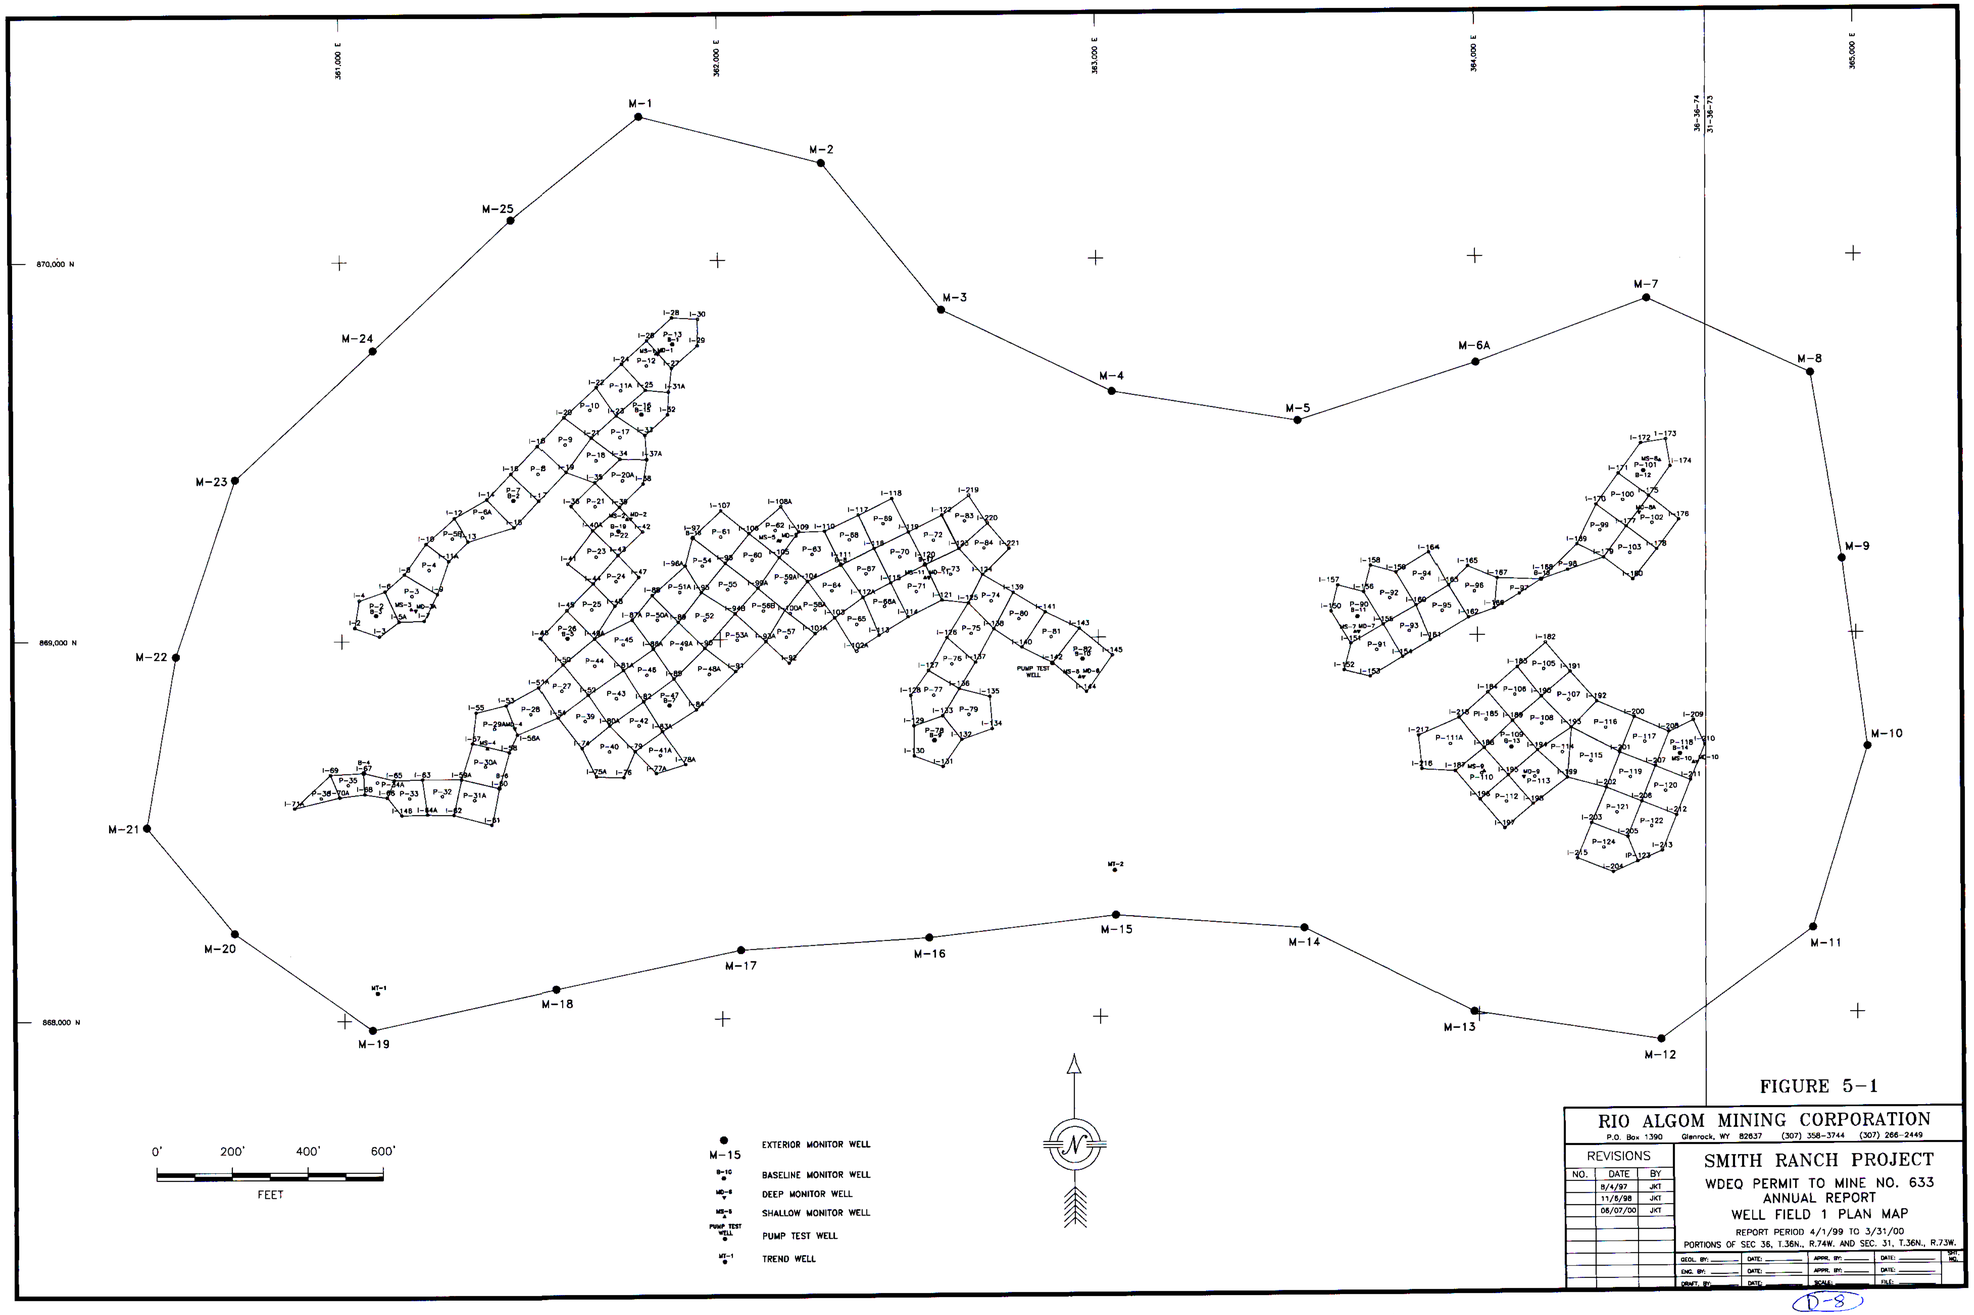

FIGURE 5-1

RIO ALGOM MINING CORPORATION
P.O. Box 1390 Glenrock, WY 82637 (307) 358-3744 (307) 266-2449

REVISIONS		
NO.	DATE	BY
	8/4/97	JKT
	11/5/98	JKT
	06/07/00	JKT

SMITH RANCH PROJECT
WDEQ PERMIT TO MINE NO. 633
ANNUAL REPORT
WELL FIELD 1 PLAN MAP
REPORT PERIOD 4/1/99 TO 3/31/00
PORTIONS OF SEC 36, T.36N., R.74W. AND SEC. 31, T.36N., R.73W.

GEOL. BY: DATE: APPR. BY: DATE:
ENG. BY: DATE: APPR. BY: DATE:
DRAFT. BY: DATE: SCALE: FILE:

D-8