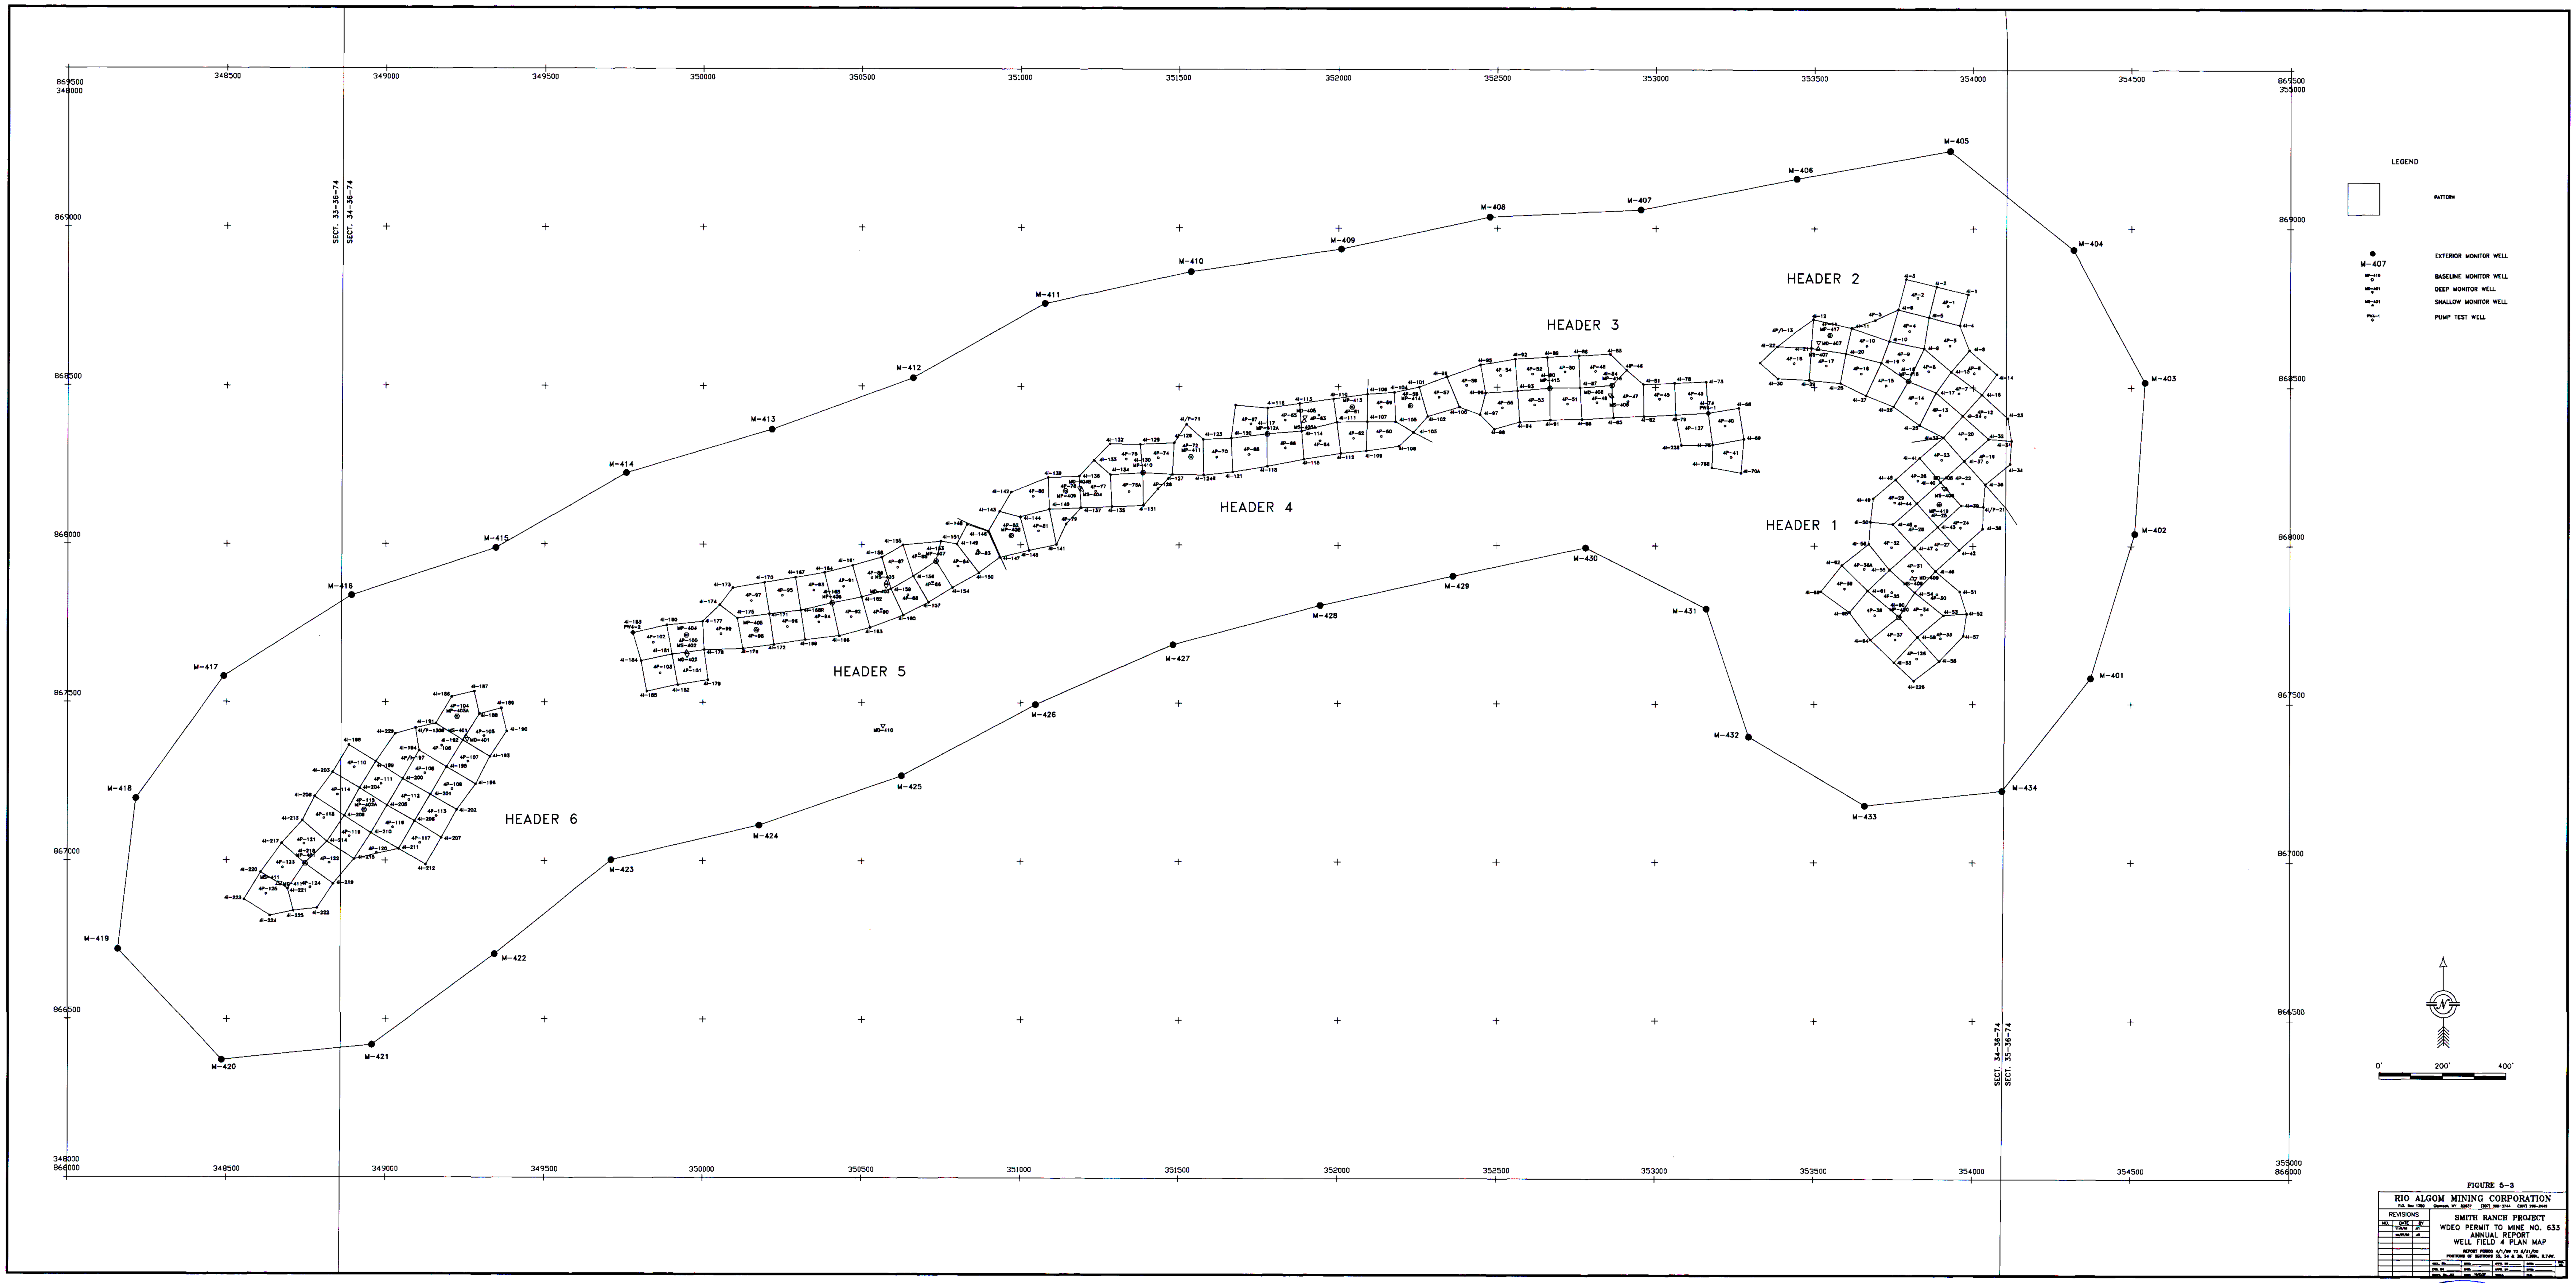

FIGURE 5-3

RIO ALGOM MINING CORPORATION

REVISIONS

NO.	DATE	BY

SMITH RANCH PROJECT

WDEQ PERMIT TO MINE NO. 633
ANNUAL REPORT
WELL FIELD 4 PLAN MAP

D-10