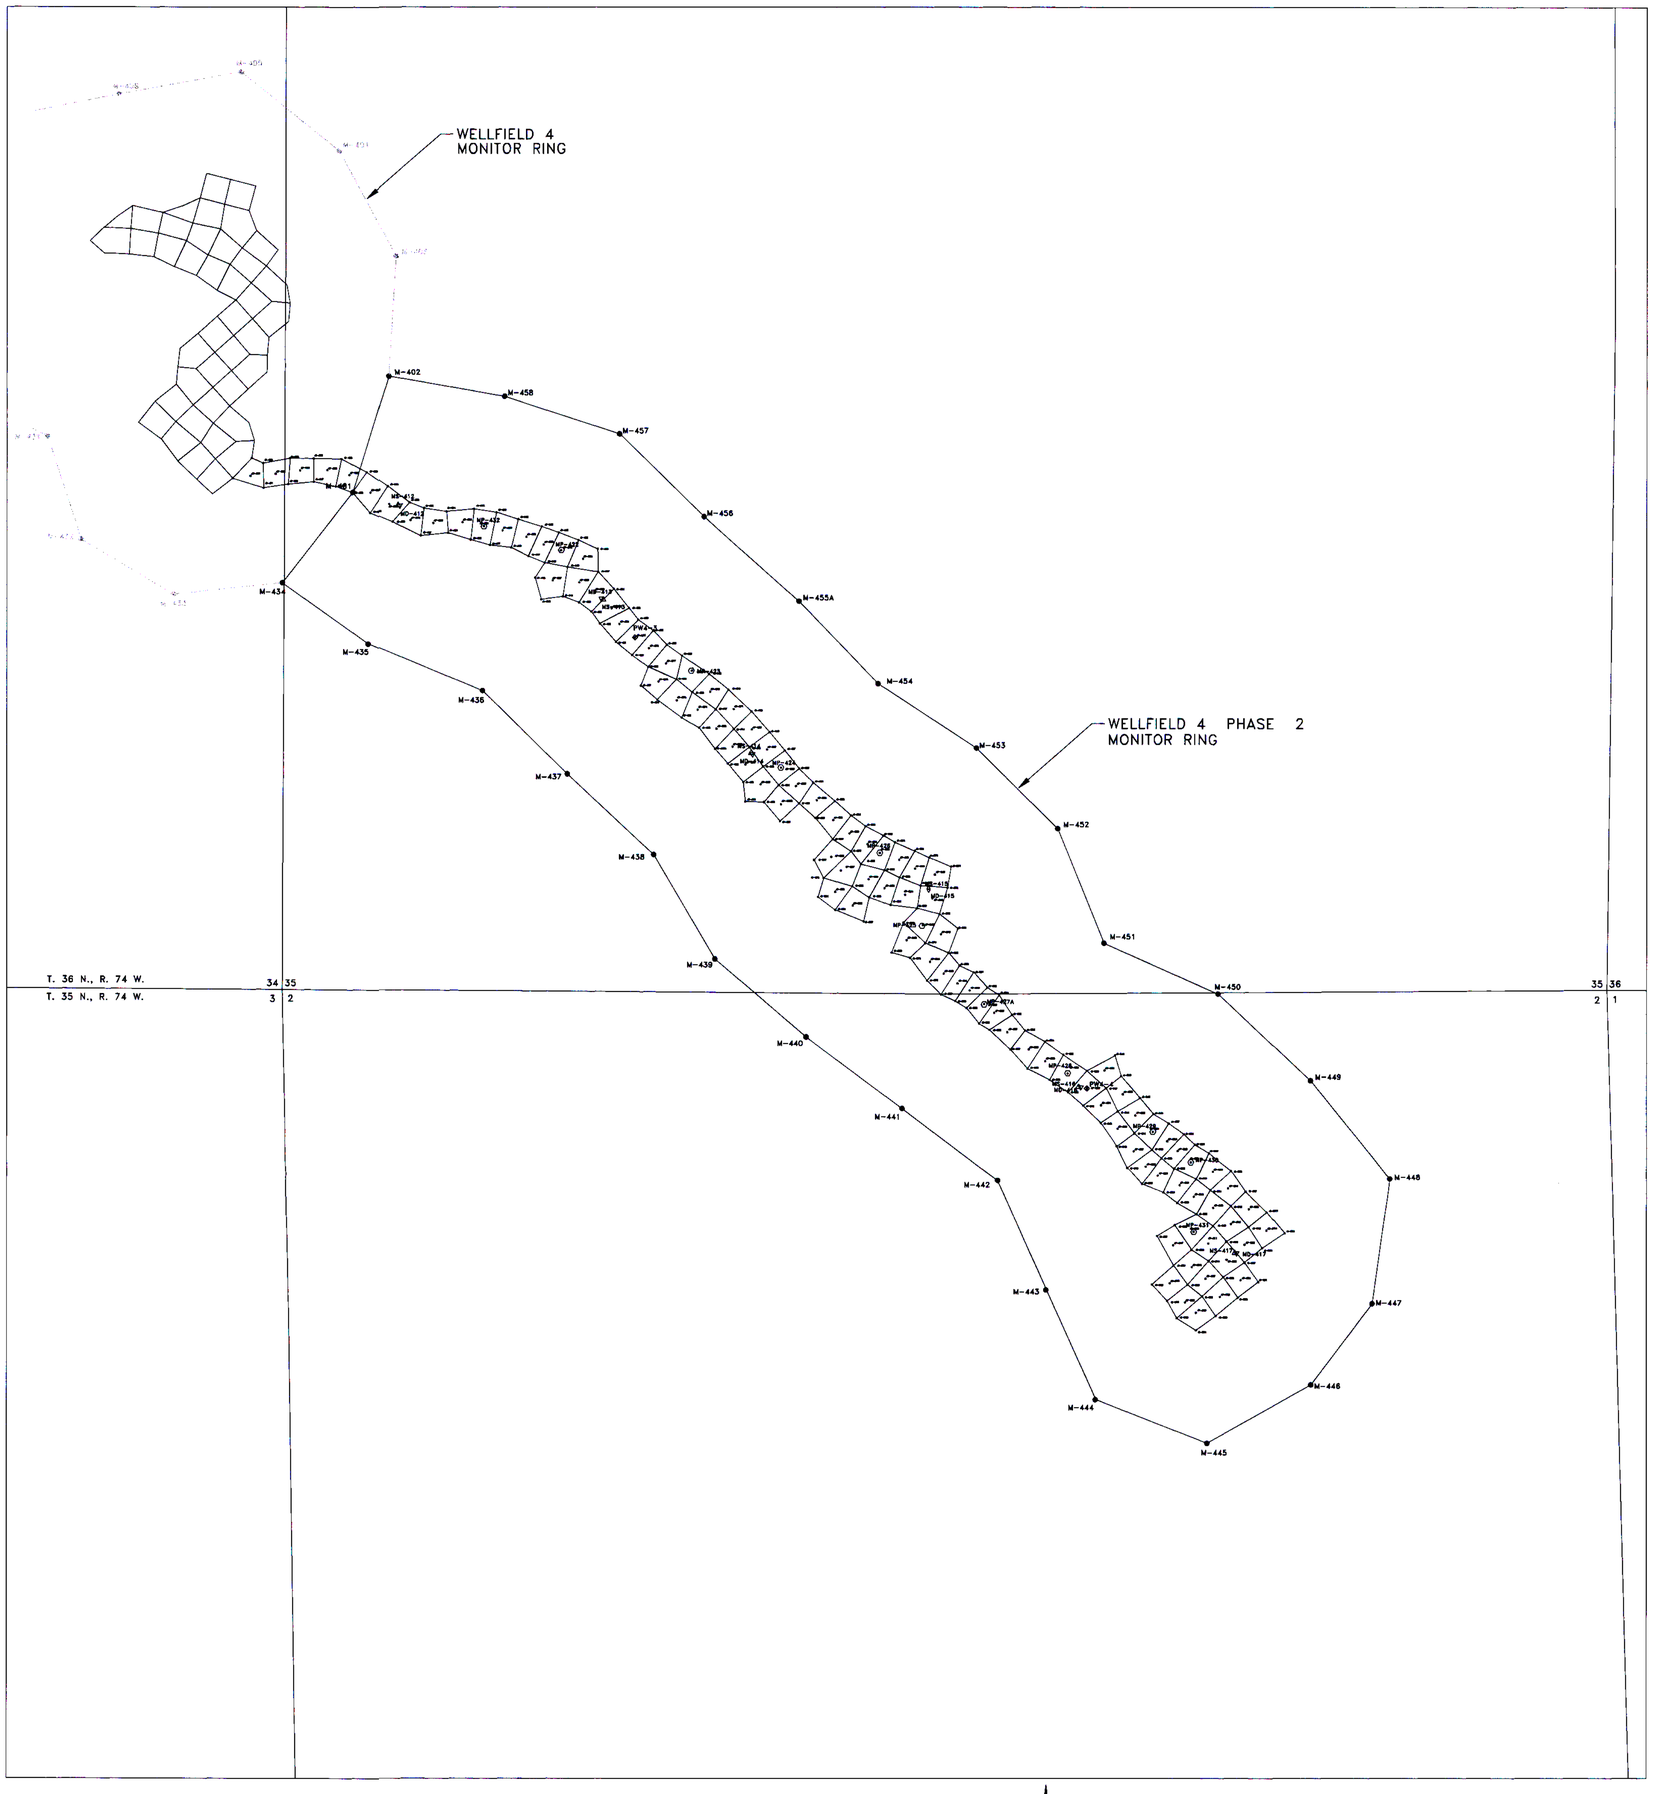

FIGURE 5-4

RIO ALGOM MINING CORPORATION
P.O. Box 1390 Gillette, WY 82637 (307) 358-3744 (307) 266-2448

REVISIONS

NO.	DATE	BY
1	6/00	JAT

SMITH RANCH PROJECT
WDEQ PERMIT TO MINE NO. 633
ANNUAL REPORT
WELLFIELD 4
PHASE 2
REPORT PERIOD 4/1/99 TO 3/31/00
SECTIONS 34 & 35-36T4
SECTIONS 2 & 3-35T4

D-11