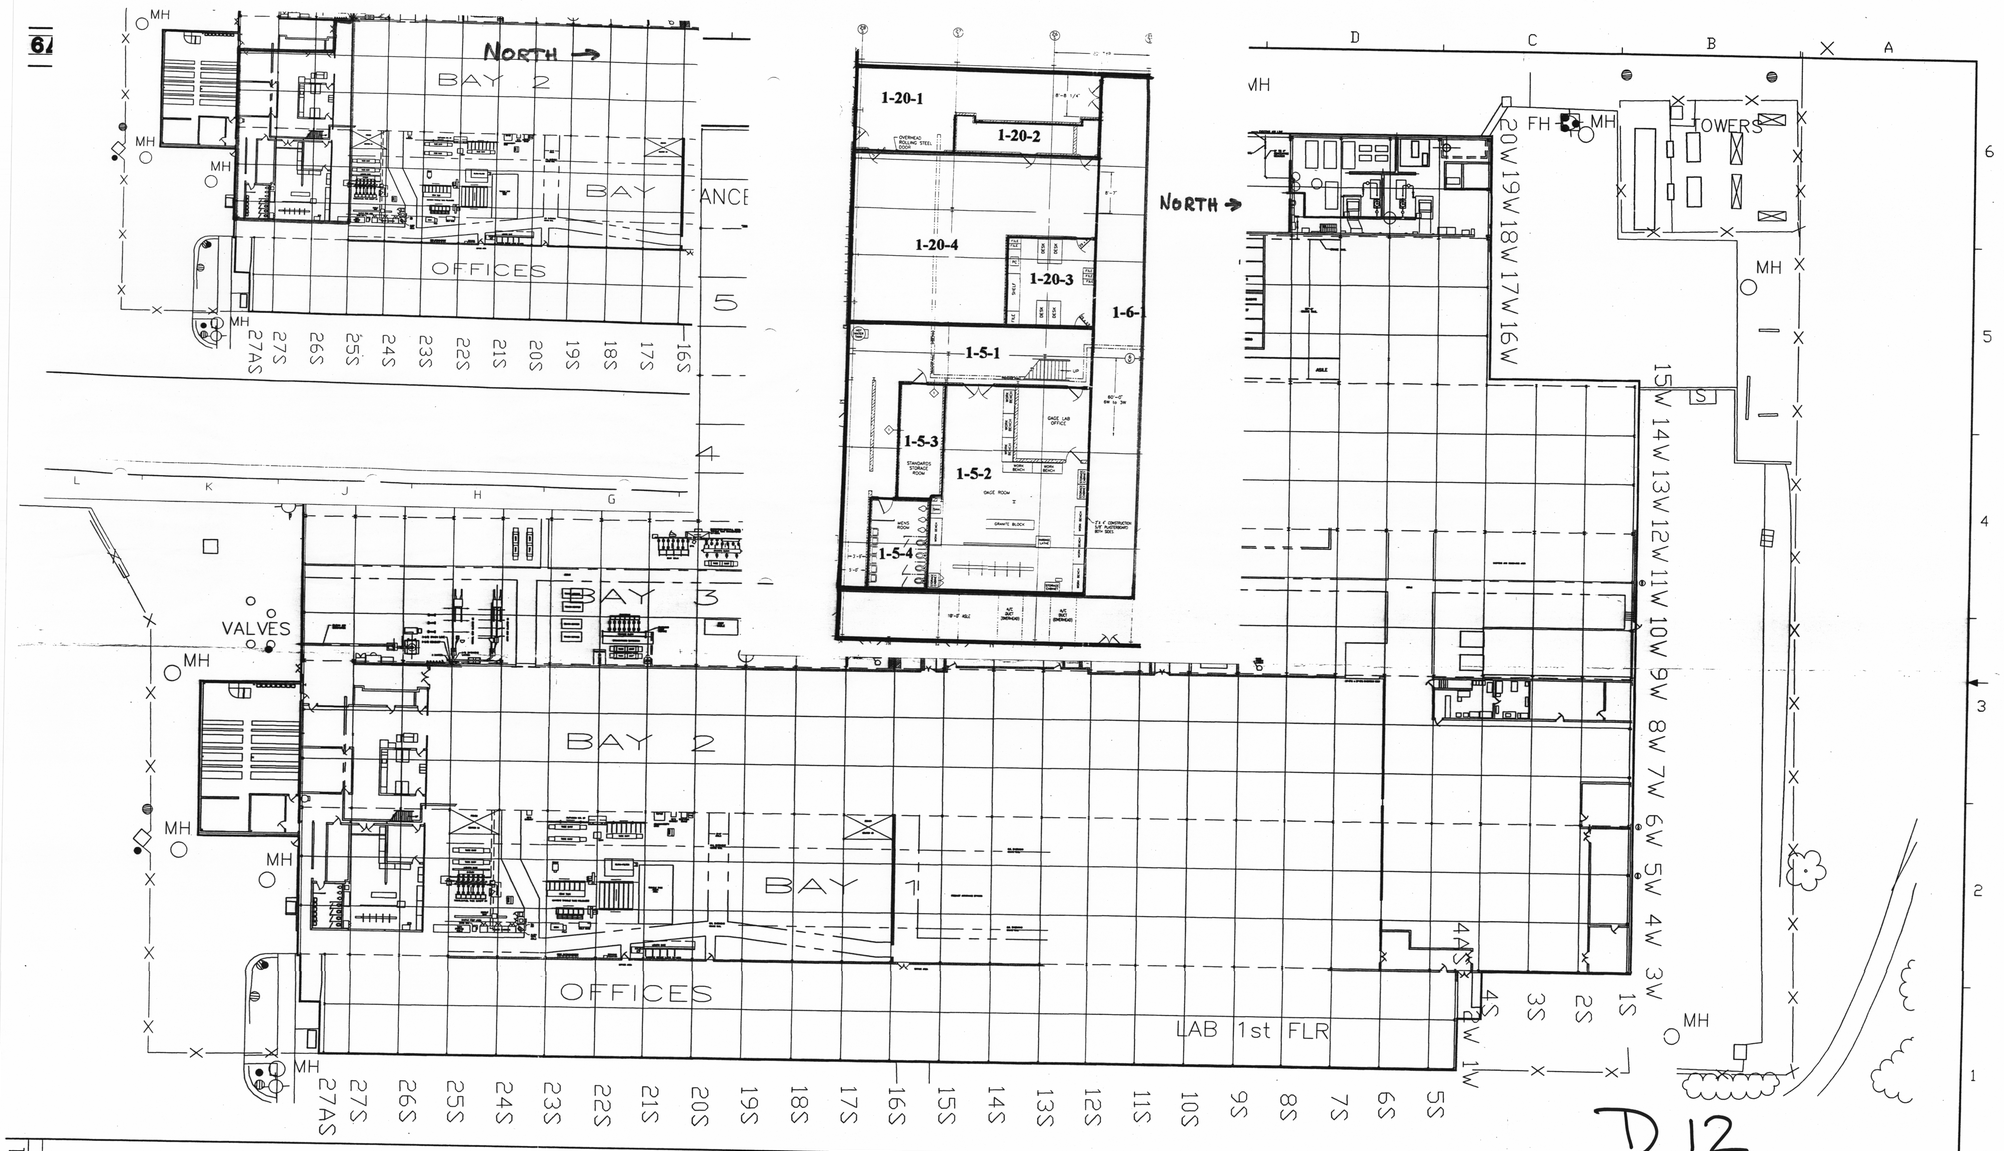

WESTINGHOUSE PROPRIETARY DATA

THIS DOCUMENT CONTAINS PROPRIETARY INFORMATION OF THE WESTINGHOUSE ELECTRIC CORPORATION NUCLEAR FUEL OPERATIONS DIVISIONS. IT IS TRANSMITTED TO YOU IN CONFIDENCE AND TRUST, AND IS TO BE RETURNED UPON REQUEST. ITS CONTENT MAY NOT BE DISCLOSED IN WHOLE OR IN PART TO OTHERS OR USED FOR OTHER THAN THE PURPOSE FOR WHICH TRANSMITTED WITHOUT THE PRIOR WRITTEN PERMISSION OF THE WESTINGHOUSE NUCLEAR FUEL OPERATIONS DIVISIONS.

ENG. REF. DWG. 3D43385

DES DFTM	E.J. LIPYANCE	3/20/93
DFTM		
CHKR		
DES ENG		
MFG ENG		
QA ENG		
APP		

Westinghouse Electric Corporation
SPECIALTY METALS PLANT BLAIRSVILLE, PA. USA.

TITLE MAIN BLDG.
GRID & BEAM LOCATIONS

SCALE .5=12
SHT 1 OF 1 SHTS
DWG NO. CAD00879
REV 01

V-00904 1
CHANGE