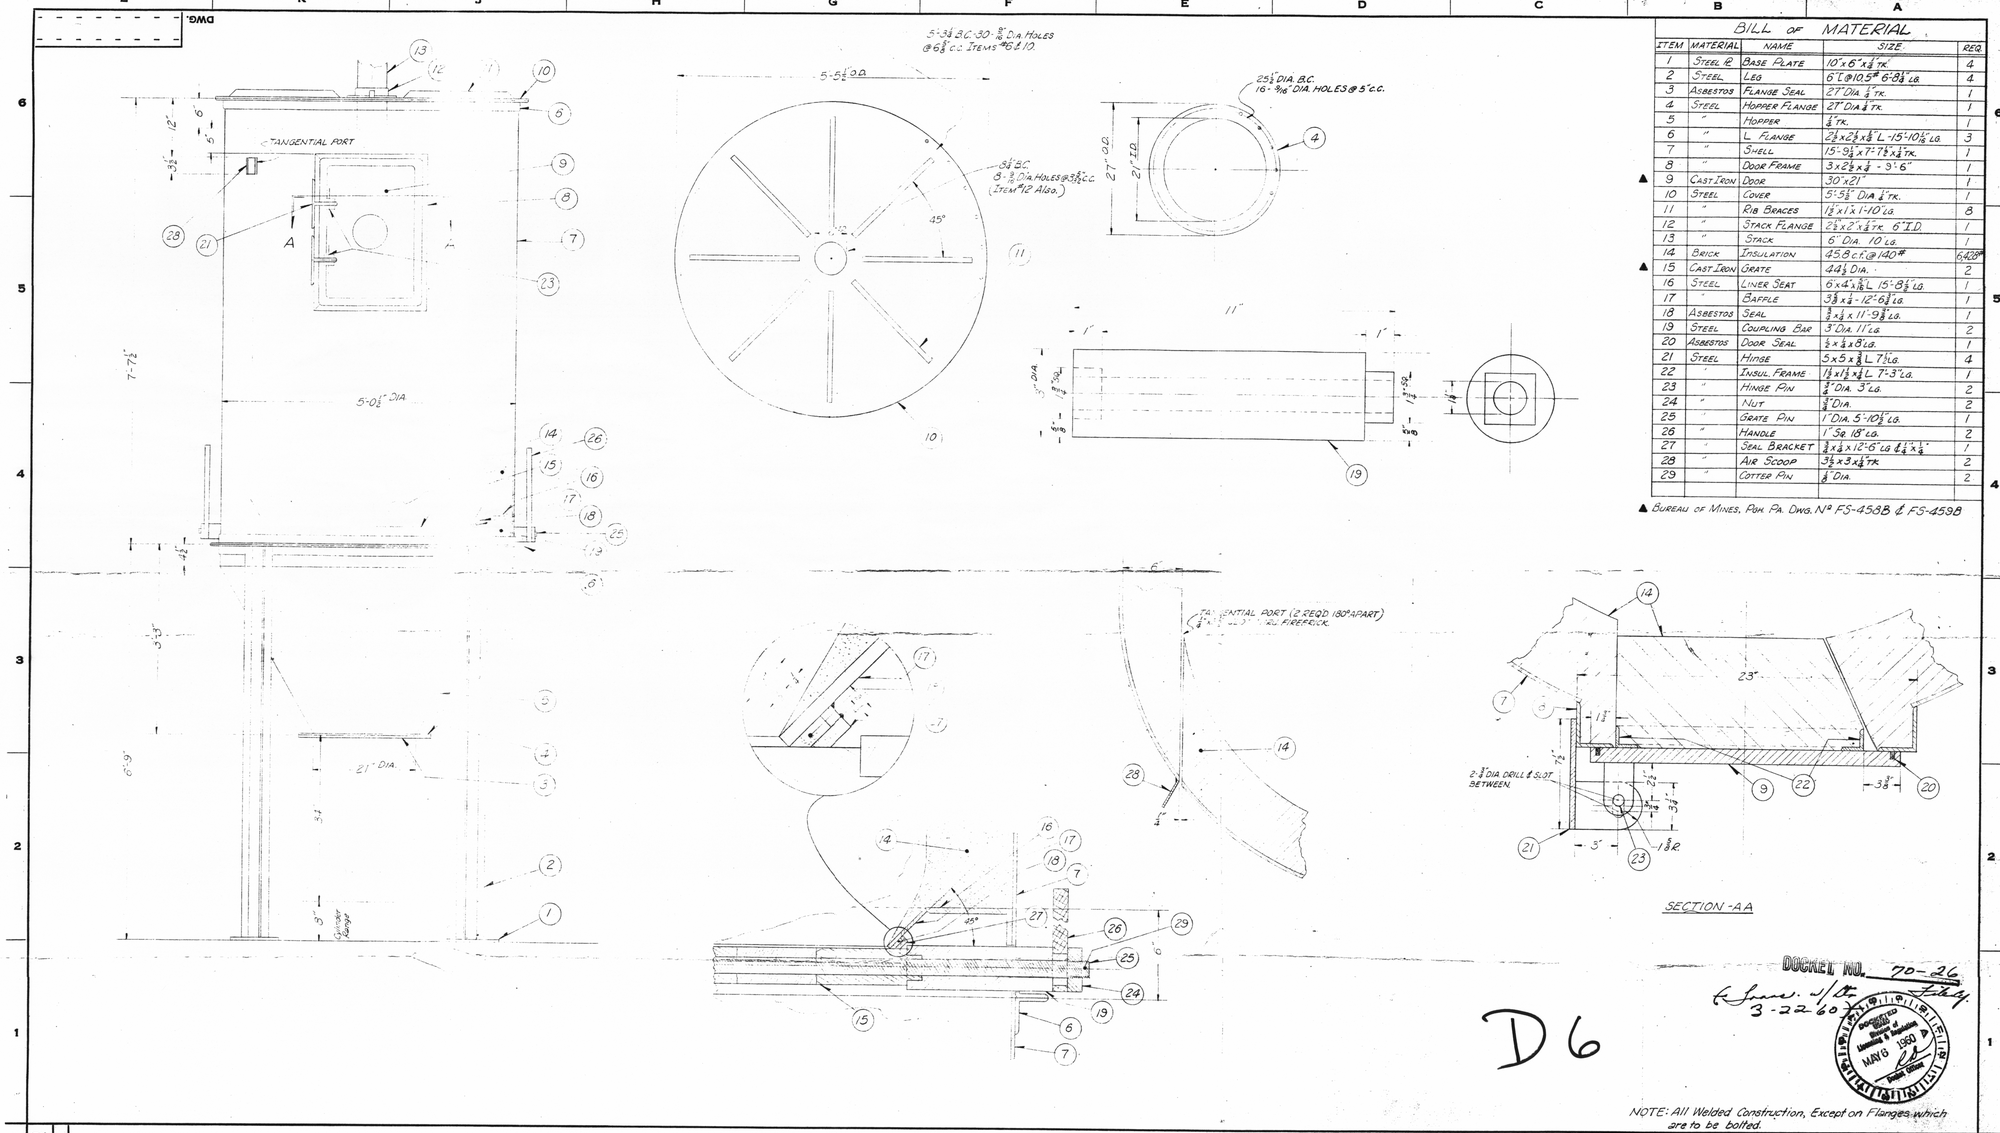

BILL OF MATERIAL				
ITEM	MATERIAL	NAME	SIZE	REQ.
1	STEEL PL	BASE PLATE	10"x6"x¼" TK.	4
2	STEEL	LEG	6" [@ 10.5# 6'-8¼" LG.	4
3	ASBESTOS	FLANGE SEAL	27" DIA ¼" TK.	1
4	STEEL	HOPPER FLANGE	27" DIA ¼" TK.	1
5	"	HOPPER	¼" TK.	1
6	"	L FLANGE	2½x2½x¼" L - 15'-10 1/16" LG.	3
7	"	SHELL	15'-9¼"x7'-7½"x¼" TK.	1
8	"	DOOR FRAME	3x2½x¼ - 9'-6"	1
▲ 9	CAST IRON	DOOR	30"x21"	1
10	STEEL	COVER	5'-5½" DIA ¼" TK.	1
11	"	RIB BRACES	1½"x1"x1'-10" LG.	8
12	"	STACK FLANGE	2½"x2"x¼" TK. 6" I.D.	1
13	"	STACK	6" DIA. 10" LG.	1
14	BRICK	INSULATION	45.8 c.f. @ 140#	6,428#
▲ 15	CAST IRON	GRATE	44½ DIA.	2
16	STEEL	LINER SEAT	6"x4"x5/16" L 15'-8½" LG.	1
17	"	BAFFLE	3⅝x¼ - 12'-6¾" LG.	1
18	ASBESTOS	SEAL	¾x¼x11'-9⅜" LG.	1
19	STEEL	COUPLING BAR	3" DIA. 11" LG.	2
20	ASBESTOS	DOOR SEAL	½x¼x8" LG.	1
21	STEEL	HINGE	5x5x⅜ L 7½" LG.	4
22	"	INSUL. FRAME	1½x1½x¼ L 7'-3" LG.	1
23	"	HINGE PIN	¾" DIA. 3" LG.	2
24	"	NUT	¾" DIA.	2
25	"	GRATE PIN	1" DIA. 5'-10½" LG.	1
26	"	HANDLE	1" SQ. 18" LG.	2
27	"	SEAL BRACKET	¾x¼x12'-6" LG & ¼"x¼"	1
28	"	AIR SCOOP	3½x3x¼" TK.	2
29	"	COTTER PIN	⅛" DIA.	2

▲ BUREAU OF MINES, PGH. PA. DWG. Nº FS-458B & FS-459B

DOCKET NO. 70-26

(Lowe. w/ Dr. 3-22-60) Filed

DOCKETED Bureau of Licensing & Regulation MAY 6 1960 Docket Office

D6

NOTE: All Welded Construction, Except on Flanges which are to be bolted.

WESTINGHOUSE ELECTRIC CORPORATION

TITLE INCINERATOR

DIMENSIONS IN INCHES—SCALE N.T.S.

DFTM. M. Harkovich	7-14-58	APPD.	749 D 803
		APPD.	
CHKD. J. U. S.	7/15/58	APPD.	

DIV. & PLANT LOCATION METALS PLANT BLAIRSVILLE, PA., U.S.A.

FORM 28473