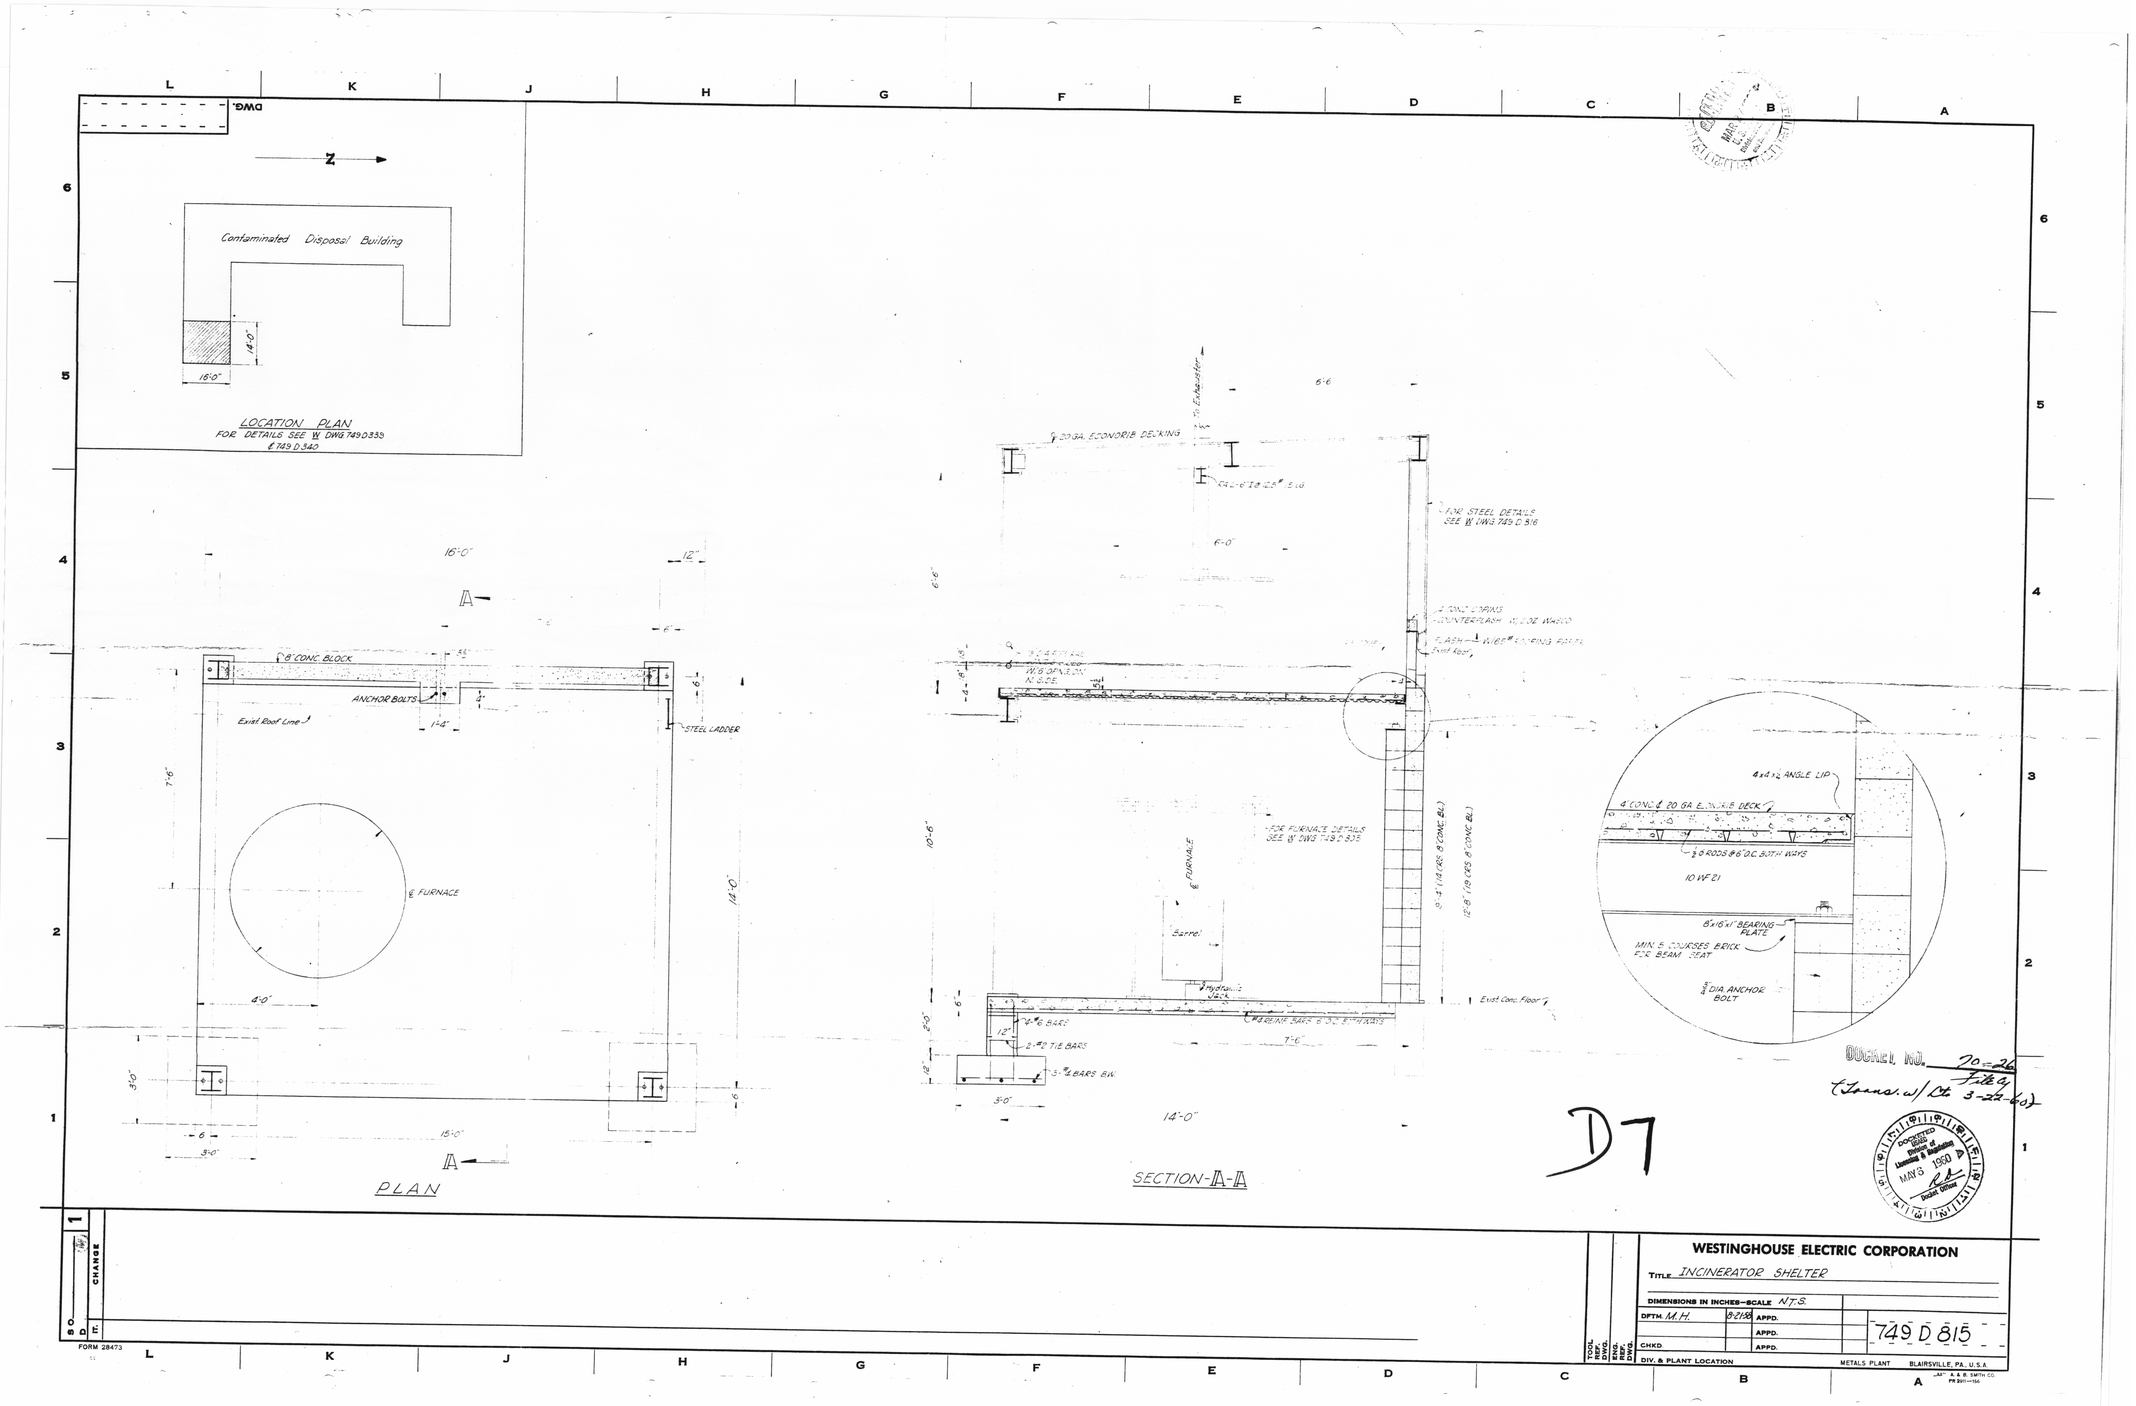

DOCKET NO. 70-26
File 9
(Trans. w/ Ltr 3-22-60)

D7

DOCKETED
USAEC
Division of Licensing & Regulation
MAY 3 1960
Docket Office

WESTINGHOUSE ELECTRIC CORPORATION

TITLE INCINERATOR SHELTER

DIMENSIONS IN INCHES—SCALE N.T.S.

DFTM. M.H.	8-21-58	APPD.	749 D 815
		APPD.	
CHKD.		APPD.	

DIV. & PLANT LOCATION — METALS PLANT — BLAIRSVILLE, PA., U.S.A.

FORM 28473