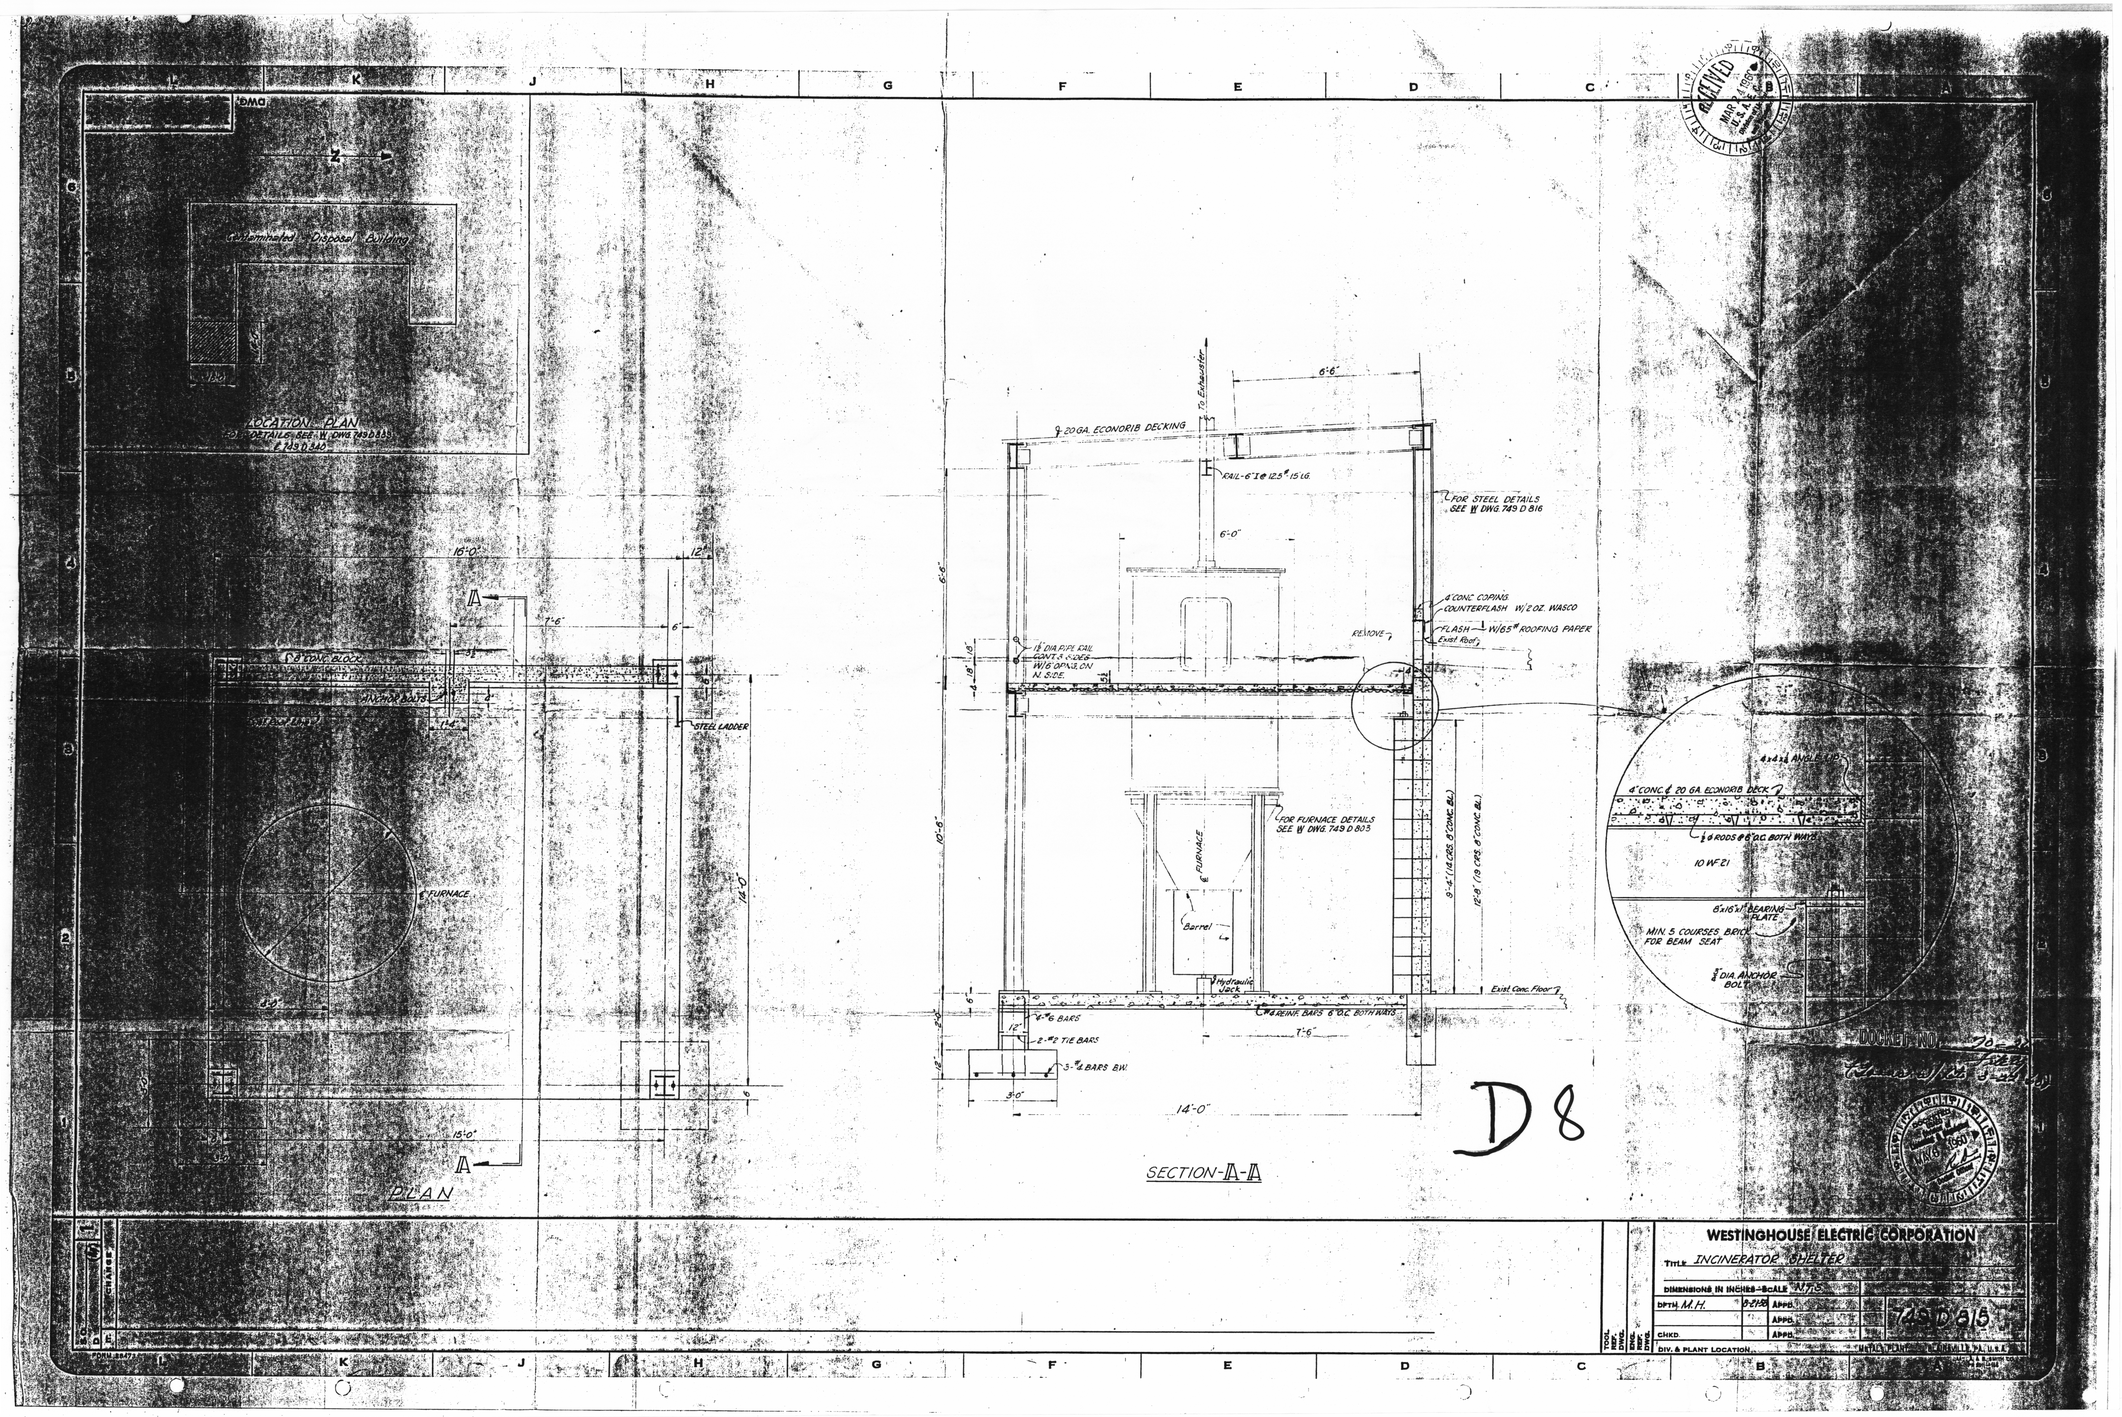

WESTINGHOUSE ELECTRIC CORPORATION

TITLE INCINERATOR SHELTER

DIMENSIONS IN INCHES—SCALE N.T.S.

DFTM. M.H. 8-21-58 APPD.

CHKD. APPD.

DIV. & PLANT LOCATION

749 D 815