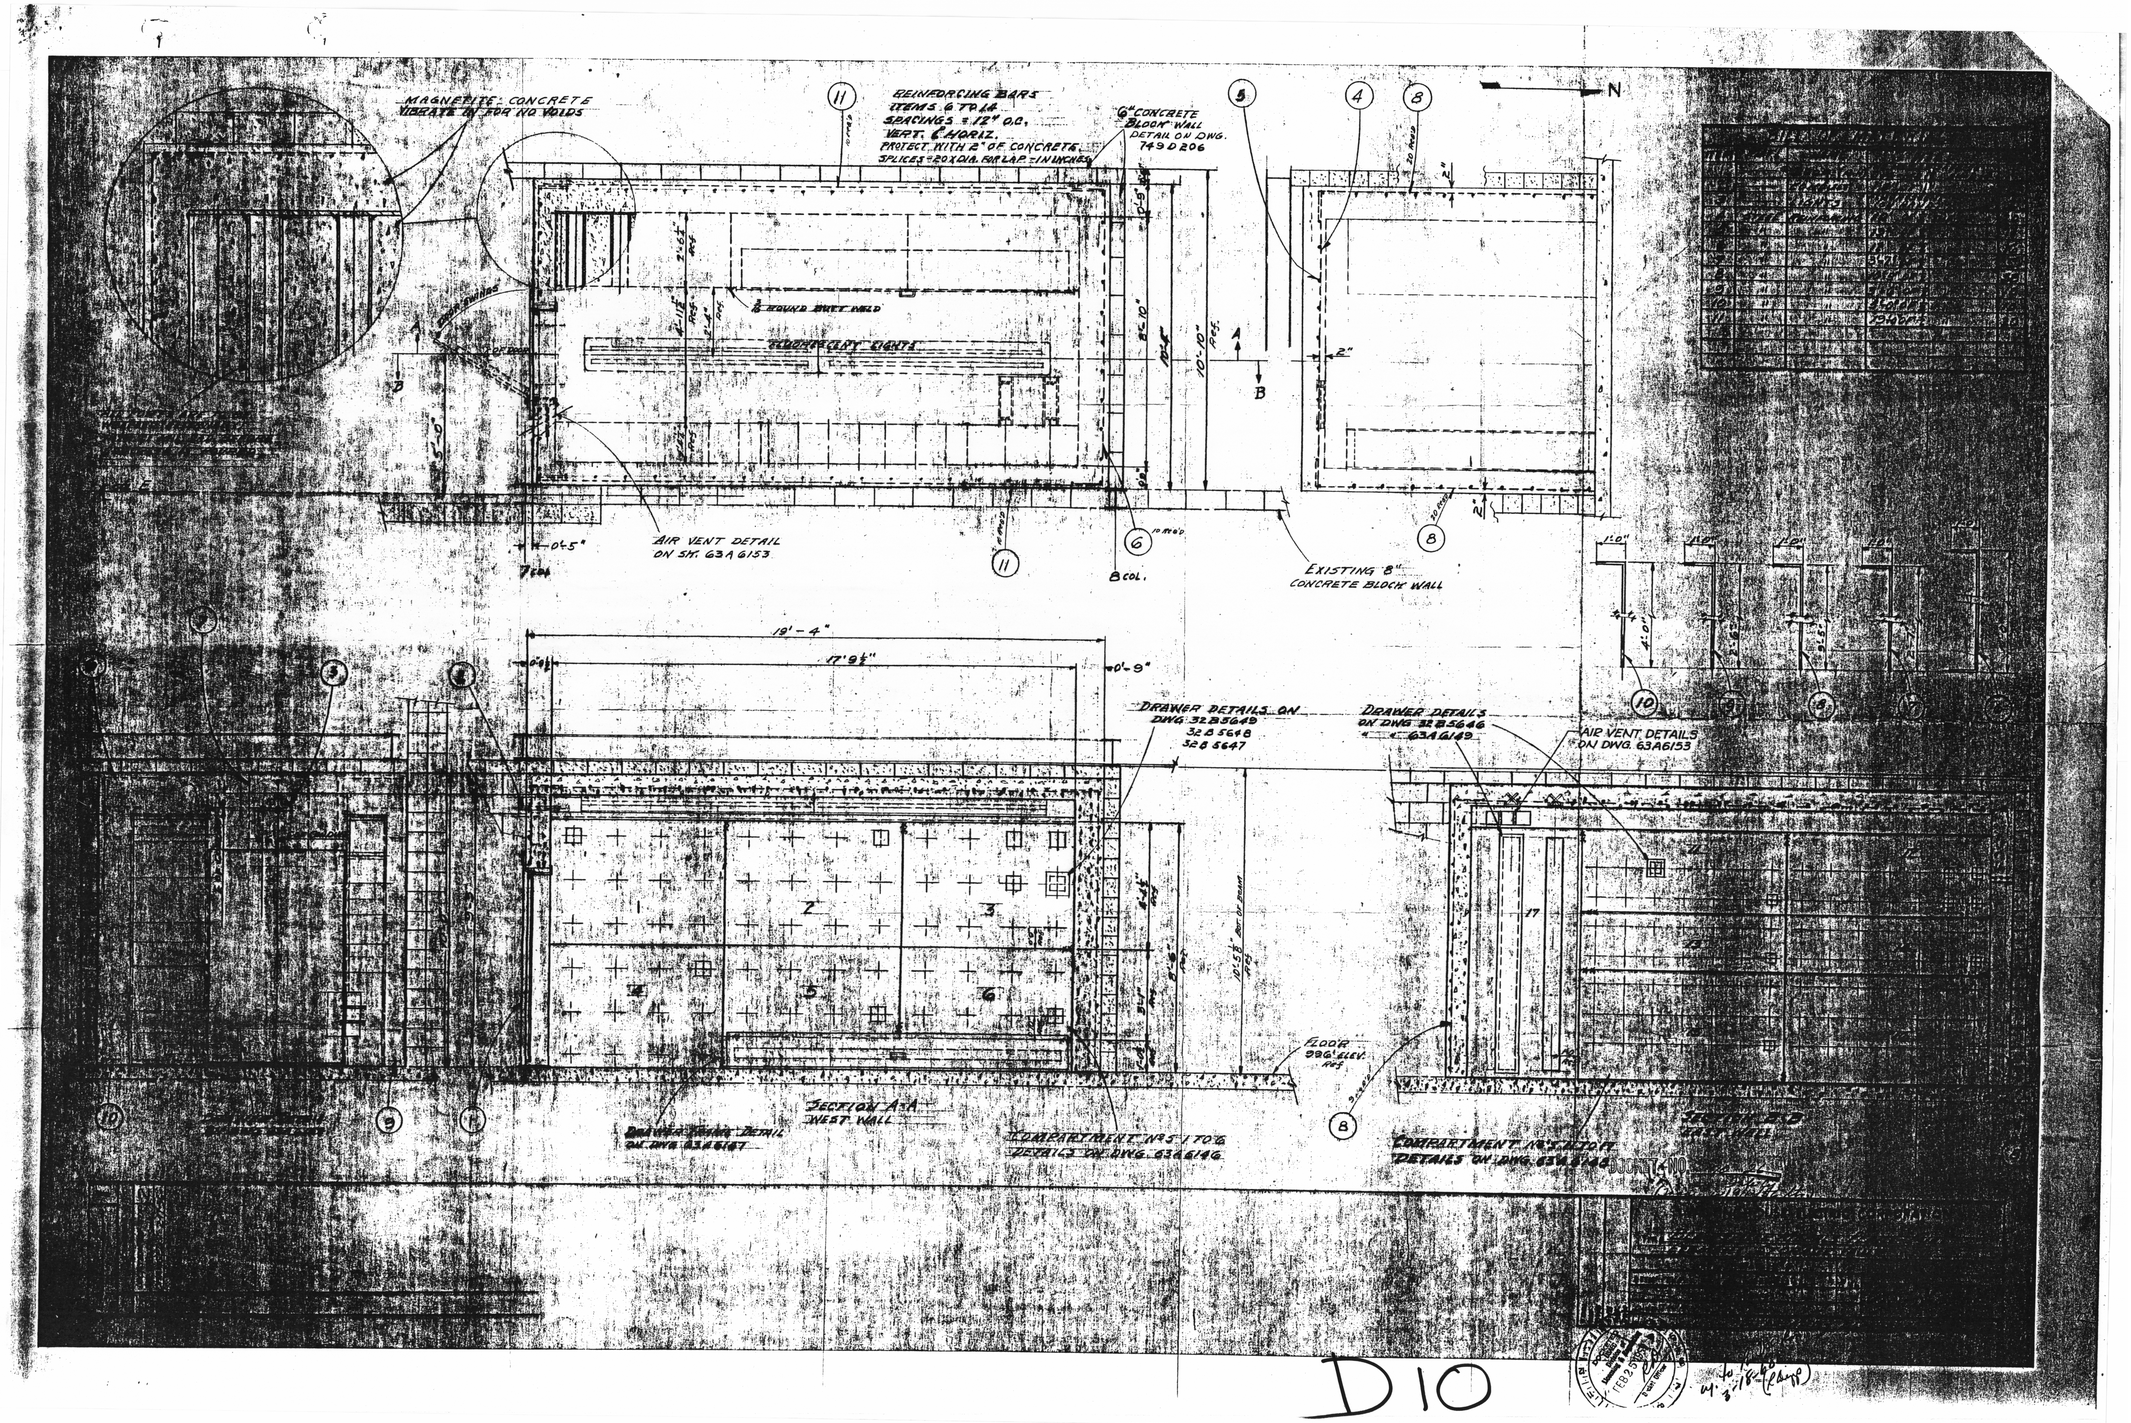
MAGNETITE: CONCRETE VIBRATE IN FOR NO VOIDS
REINFORCING BARS ITEMS 6 TO 14 SPACINGS = 12" O.C. VERT. & HORIZ. PROTECT WITH 2" OF CONCRETE SPLICES = 20 X DIA. FOR LAP = IN INCHES
6" CONCRETE BLOCK WALL DETAIL ON DWG. 749 D 206
N
AIR VENT DETAIL ON SH. 63A 6153
EXISTING 8" CONCRETE BLOCK WALL
19'-4"
17'9½"
0'-9"
DRAWER DETAILS ON DWG 32B5649 32B5648 32B5647
DRAWER DETAILS ON DWG 32B5646 " " 63A6149
AIR VENT DETAILS ON DWG. 63A6153
FLOOR 996' ELEV. REF.
SECTION A-A WEST WALL
COMPARTMENT Nos 1 TO 6 DETAILS ON DWG. 63A6146
COMPARTMENT Nos 1 TO 11 DETAILS ON DWG. 63A6148
SECTION B-B EAST WALL

D10