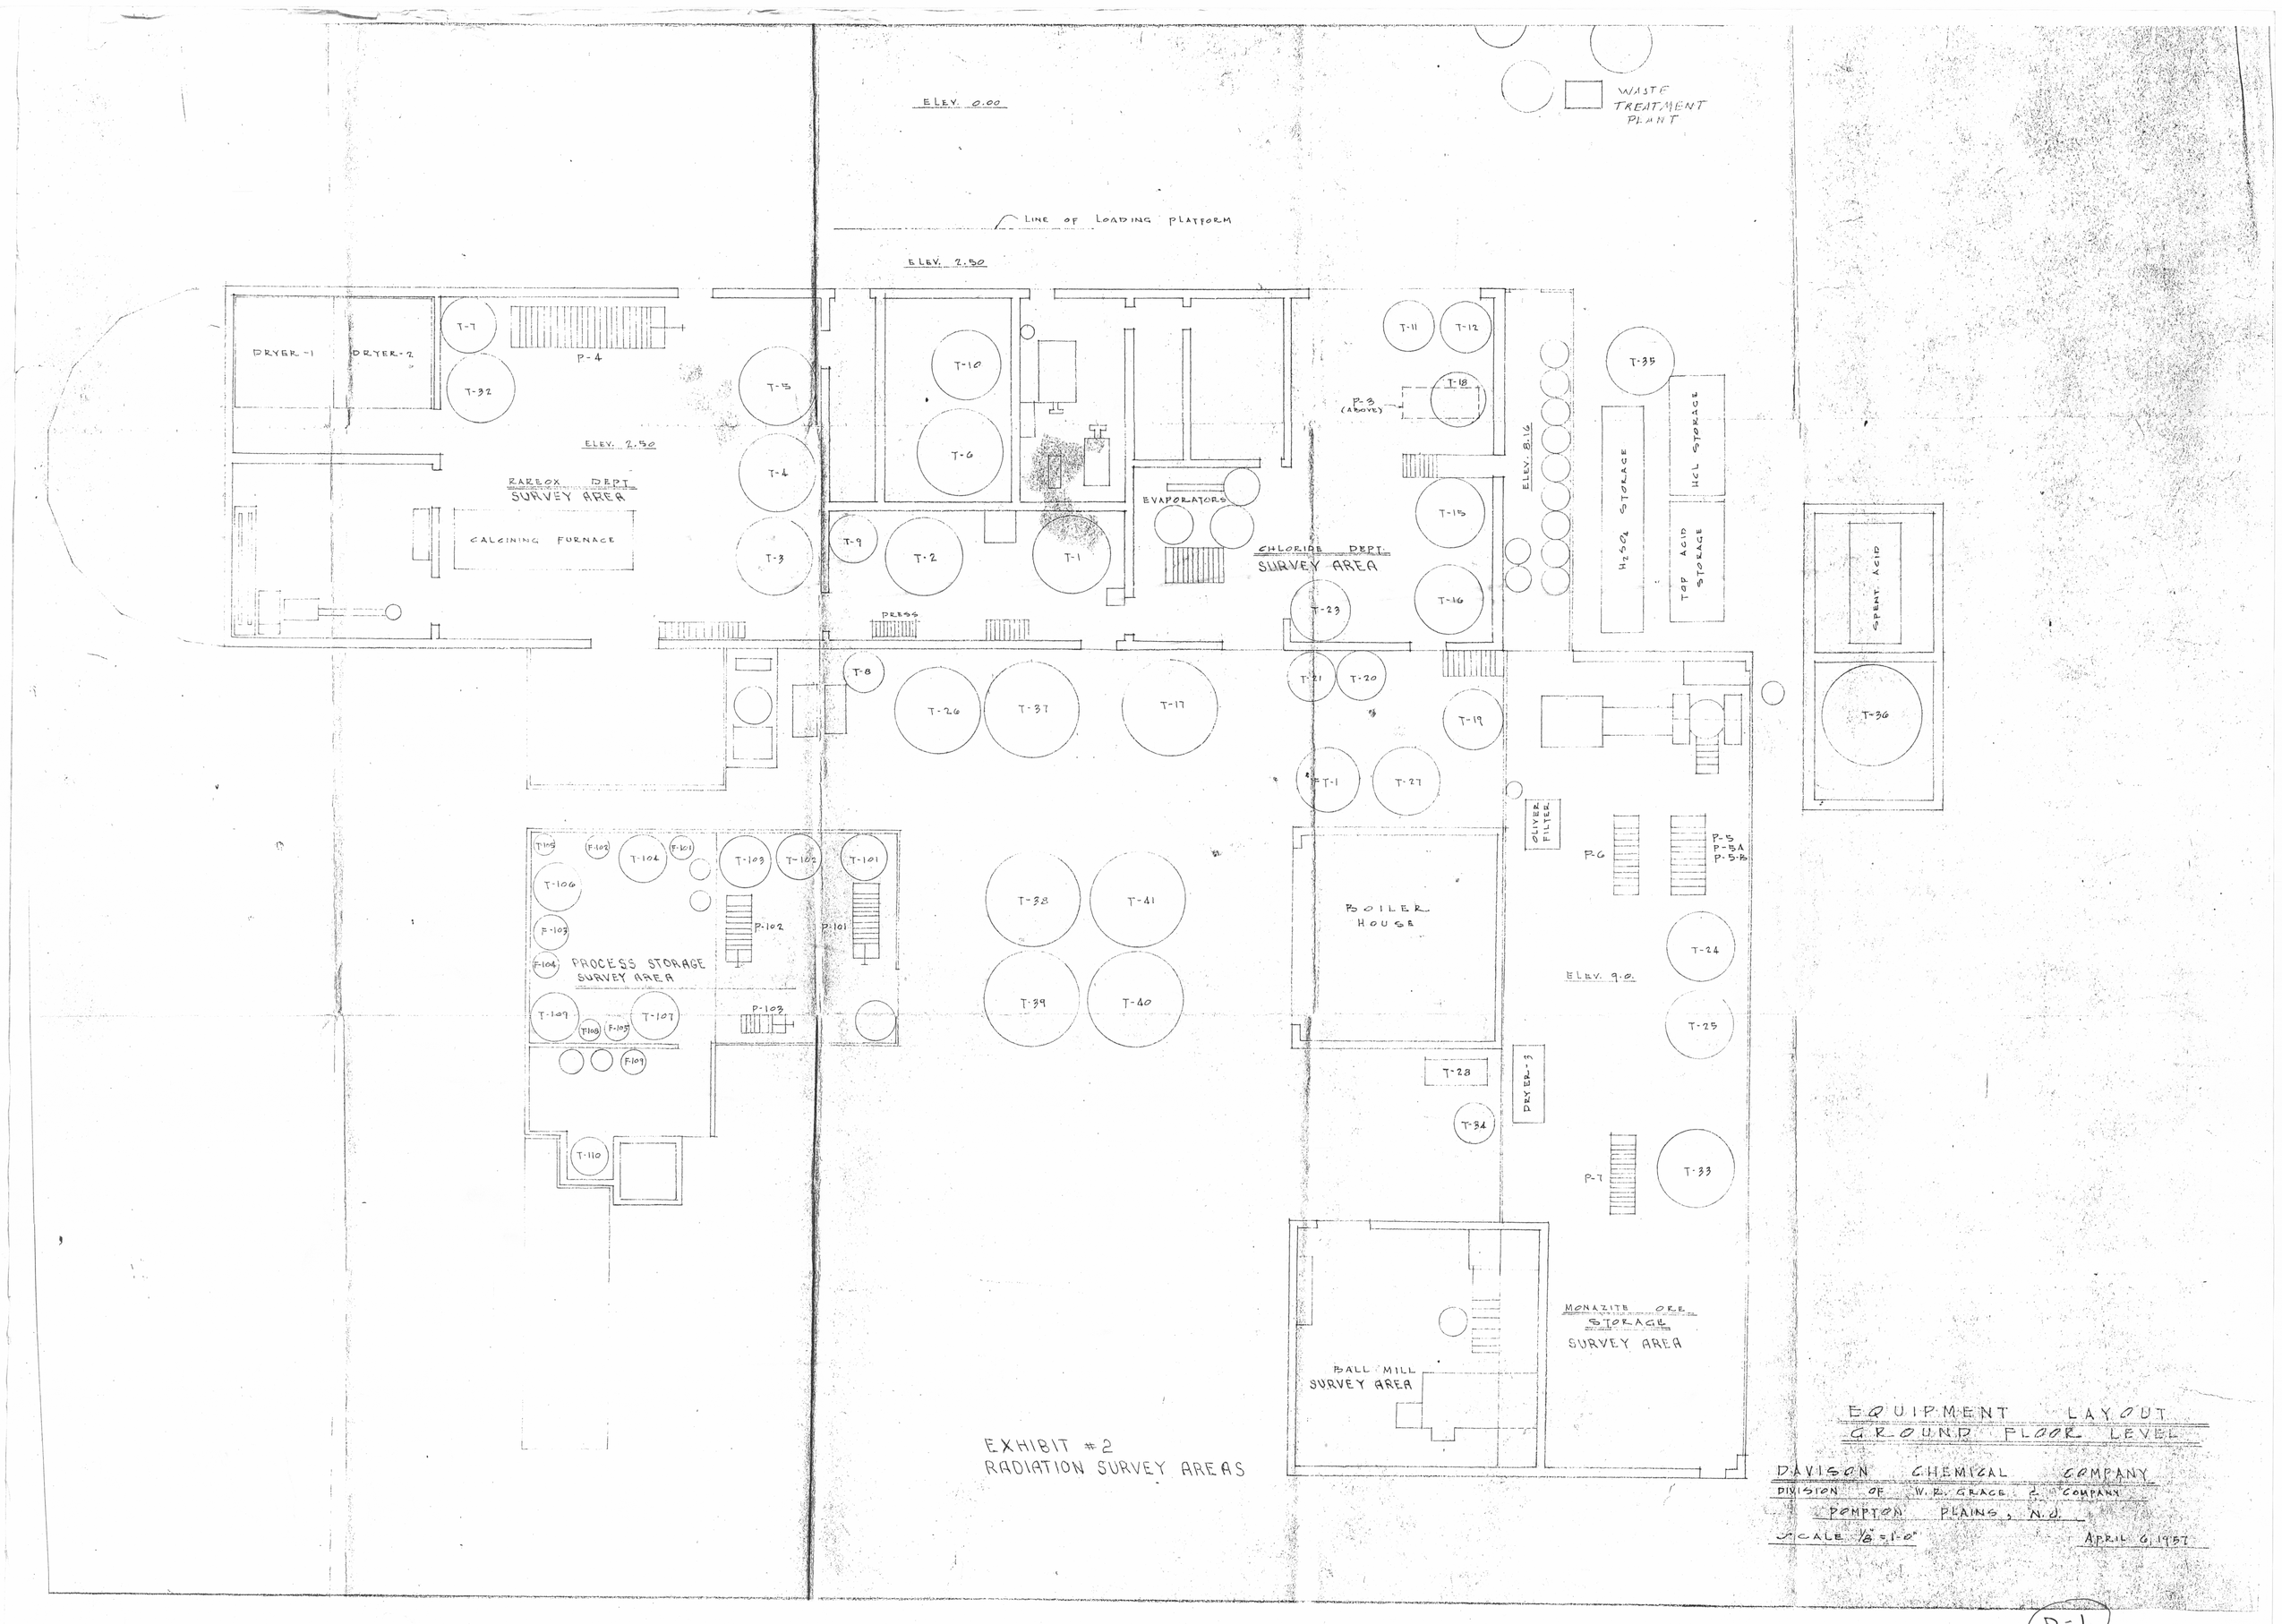

EXHIBIT #2
RADIATION SURVEY AREAS

EQUIPMENT LAYOUT
GROUND FLOOR LEVEL

DAVISON CHEMICAL COMPANY
DIVISION OF W. R. GRACE & COMPANY
PEMPTON PLAINS, N.J.

SCALE 1/8" = 1'-0"

APRIL 6, 1957

D-1