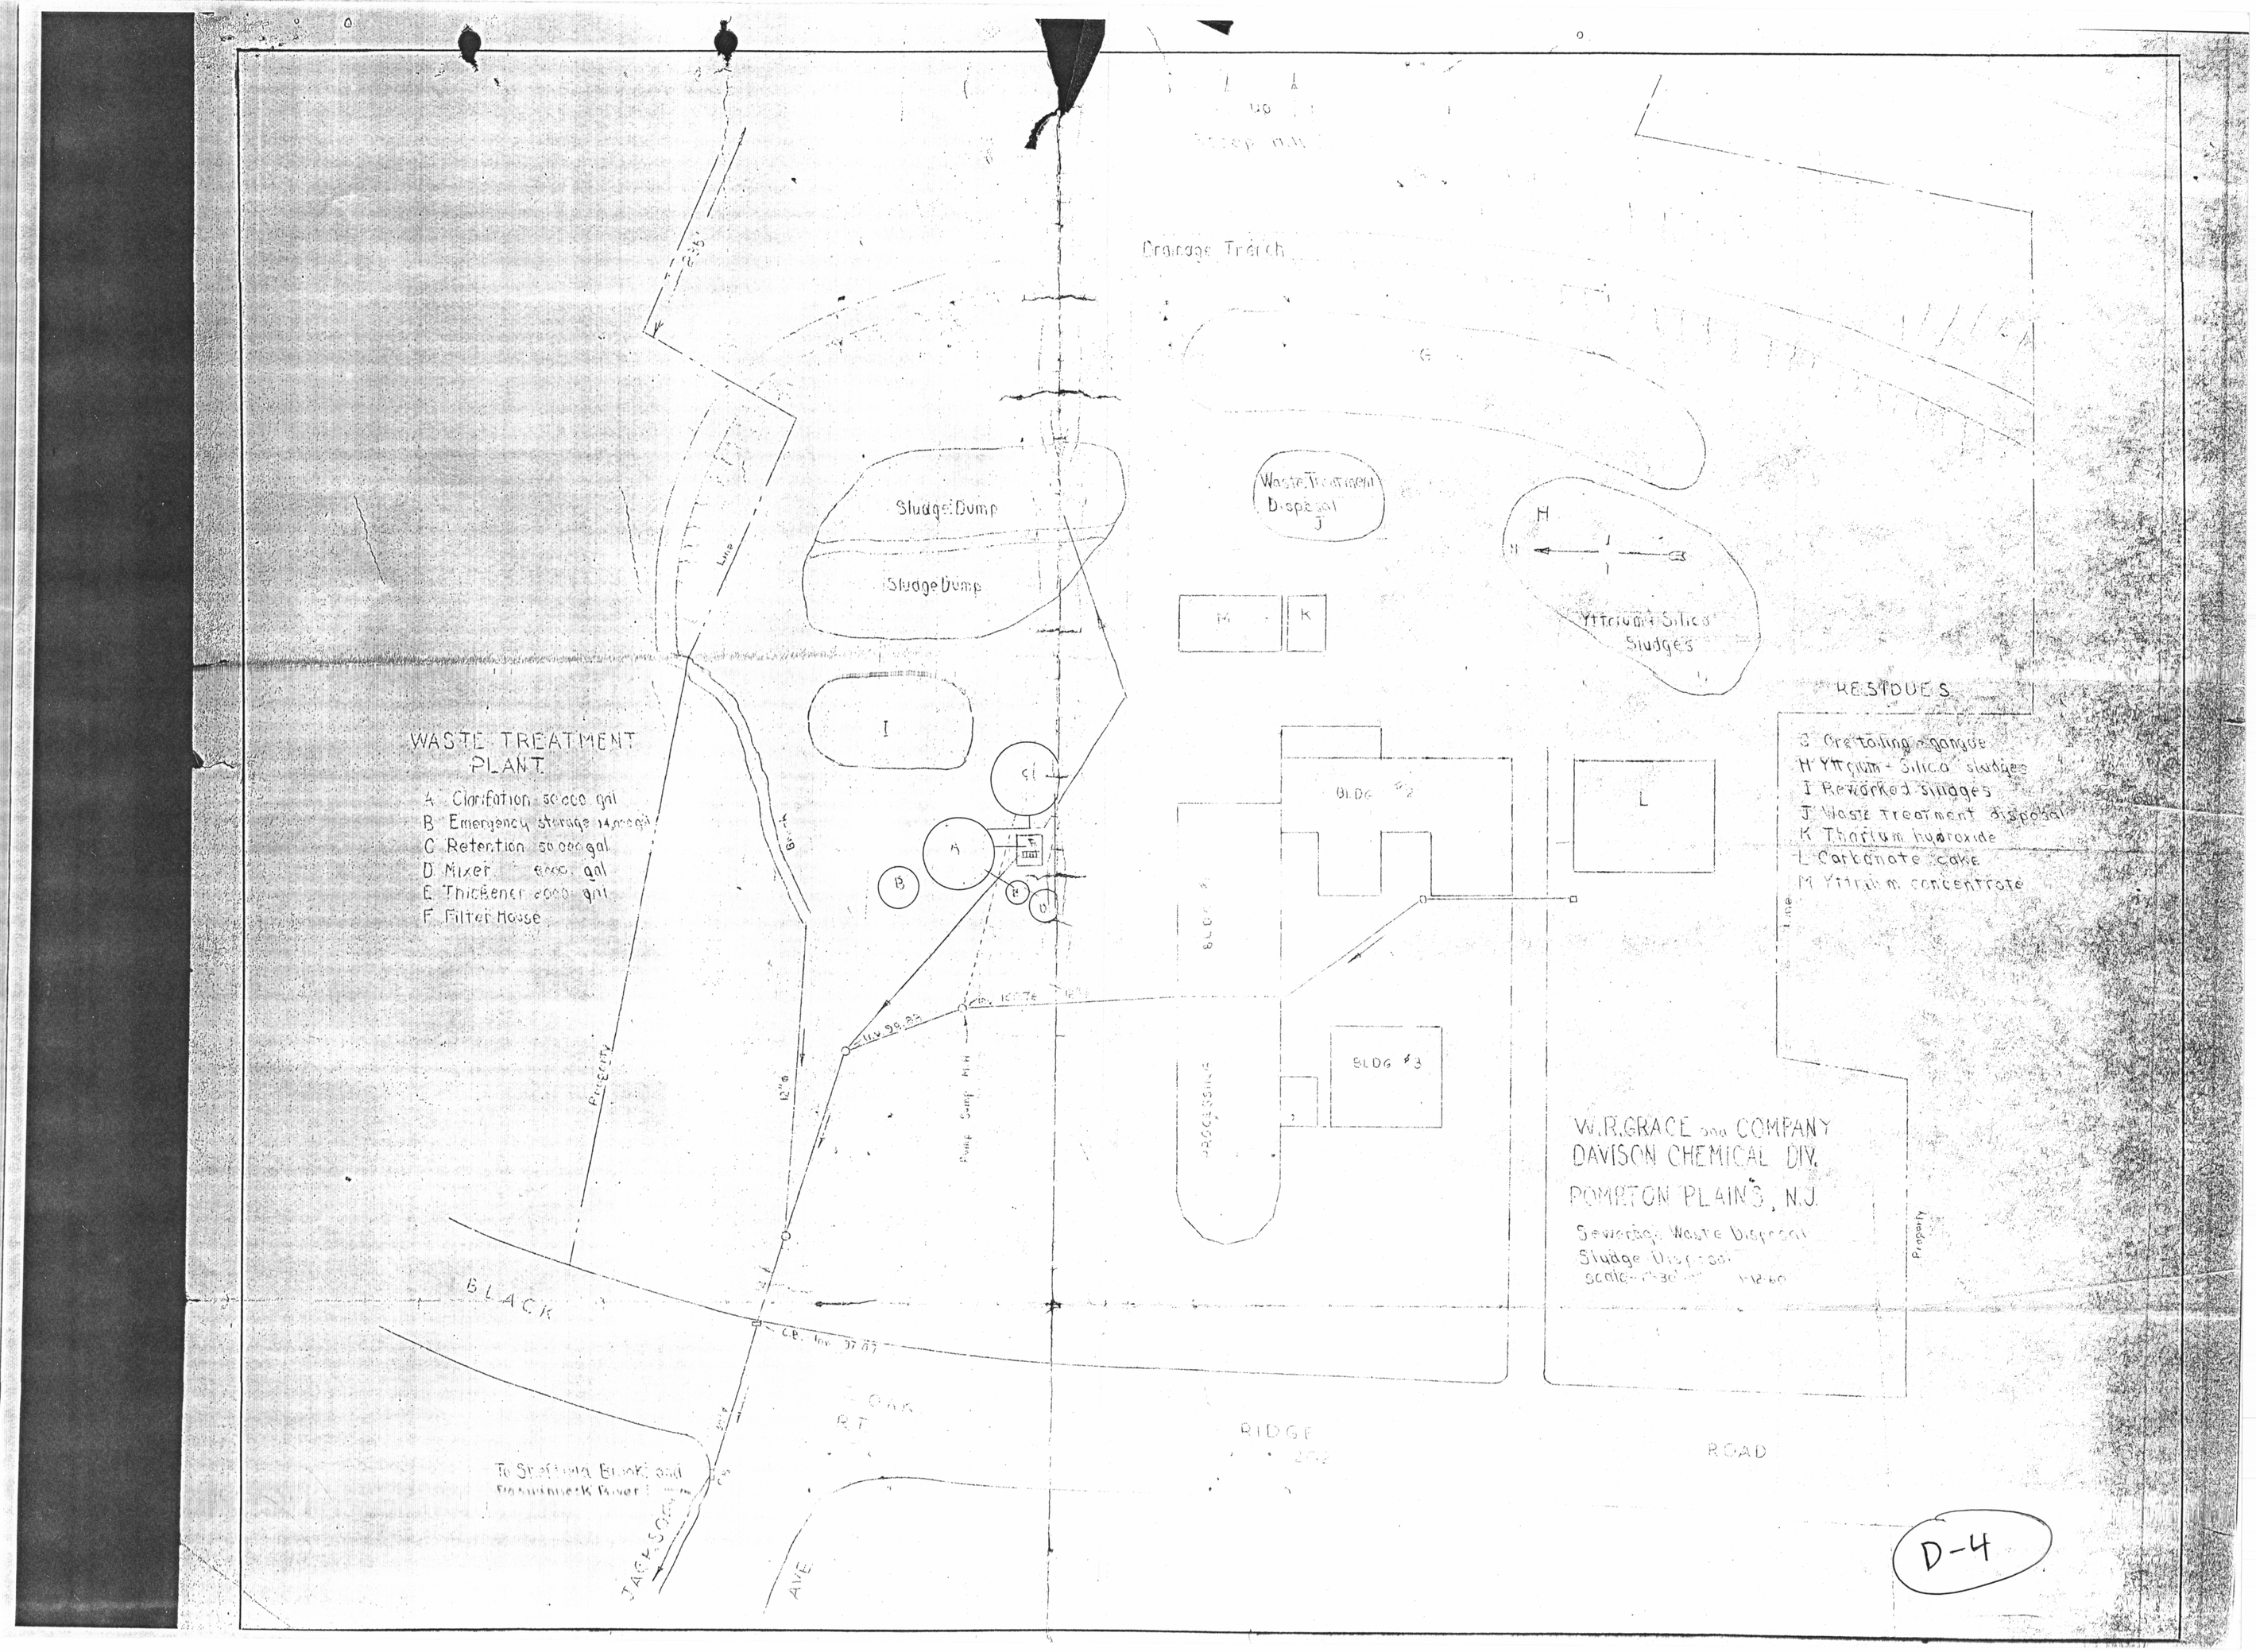
Drainage Trench
Sludge Dump
Sludge Dump
Waste Treatment Disposal J
H
Yttrium - Silica Sludges
I
K
L
BLDG #2
BLDG #3
WASTE TREATMENT PLANT
A Clarifier 50 000 gal
B Emergency storage 15 000 gal
C Retention 50 000 gal
D Mixer 6000 gal
E Thickener 6000 gal
F Filter House
RESIDUES
G Ore tailing + sands
H Yttrium - Silica sludges
I Reworked Sludges
J Waste Treatment disposal
K Thorium hydroxide
L Carbonate cake
M Yttrium concentrate
Property
Fence
Fire Shop Path
Access Drive
BLACK
OAK
RIDGE
ROAD
AVE
To Stirling Brook and Pompton River
W.R.GRACE and COMPANY
DAVISON CHEMICAL DIV.
POMPTON PLAINS, N.J.
Sewerage, Waste Disposal
Sludge Disposal
D-4