GENERAL NOTE:

FOR CONSTRUCTION DIM'S SEE DWG.# D-67036-C FOR STYLE IA GLOVE BOX.

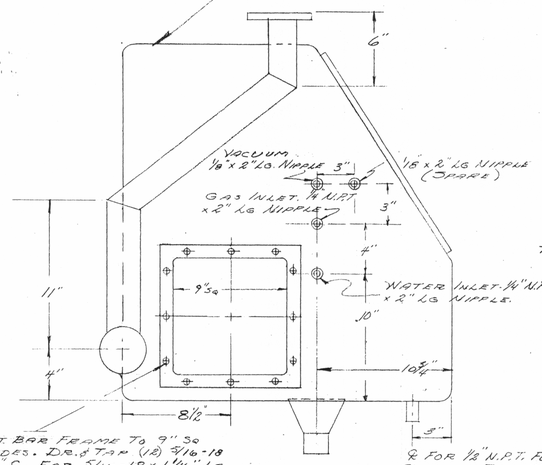

WELD 1/4 x 1" FLAT BAR FRAME TO 9" sq OPENING. (4) SIDES. DR. & TAP (18) 9/16-18 HOLES ON 5 7/8" C. FOR 5/16-18 x 1 1/4" LG STUD. FOR REF. SEE DETAIL I-I, DWG.# D-67036-C. CROSS OVER ASS'Y #1 TO BE CONNECTED @ ASS'Y.

2- REQ'D.

& FOR 1/8" N.P.T. FULL COUPLING FLUSH WELD INSIDE

LEFT SIDE VIEW ONLY

STYLE IA GLOVE BOX.

SCALE: 2" = 1'-0"

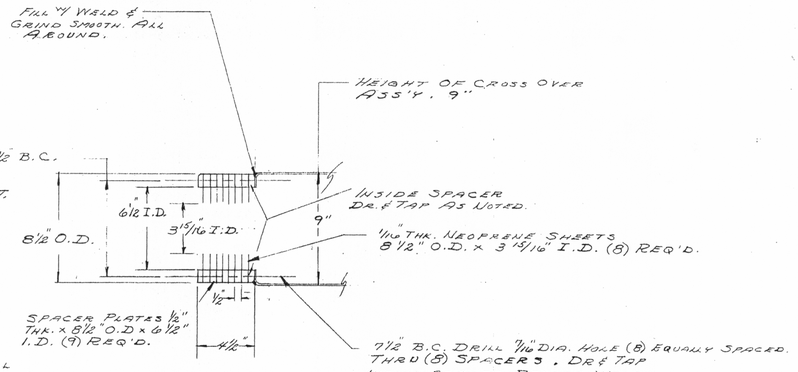

SECTION - H-H

SCALE 2"=1'0"

SPHINCTER VALVE

SEE DWG# D-67036-2 FOR LOCATION.

NOTE:

(2) REQ'D. SUPPLIED BY W.R. GRACE INSTALLED BY VENDOR.

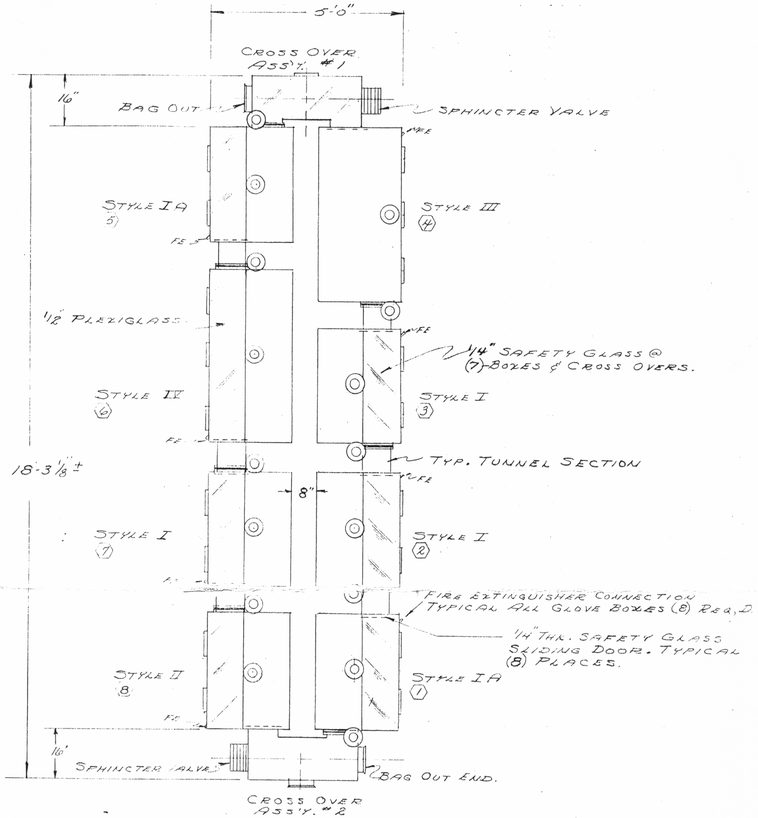

PLAN @ ASSEMBLY

SCALE: 1/2" = 1'-0"

GENERAL NOTE

1). FINAL ASSEMBLY BY OTHERS.
2). FABRICATOR TO FURNISH ALL MAT'L. REQ'D FOR COMPLETE JOB INCLUDING GLASS, PLEXIGLASS, GASKETS NUTS, BOLTS ETC.

GENERAL NOTES:

FOR CONSTRUCTION DIM'S. SEE DWG. # D-67036-C FOR STYLE II GLOVE BOX.

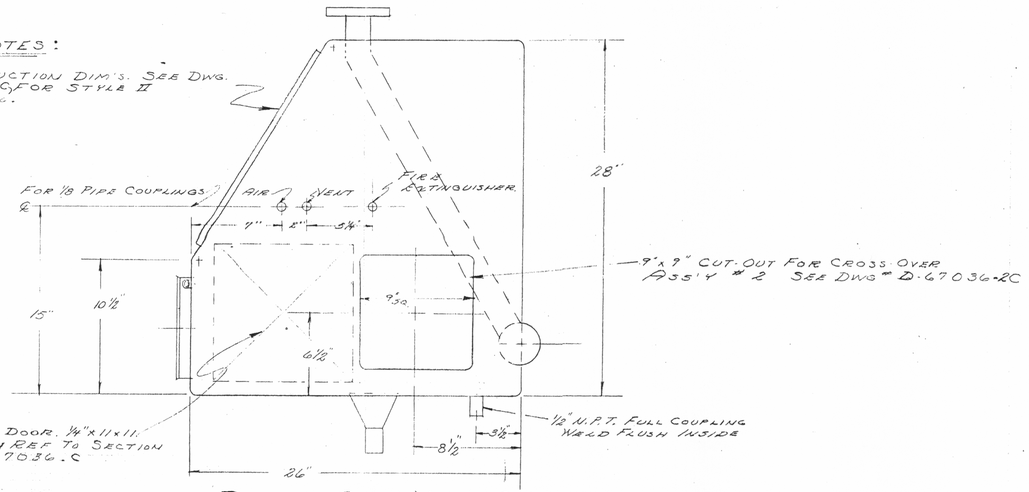

RIGHT SIDE VIEW ONLY

STYLE II, GLOVE BOX

SCALE: 2" = 1'-0"

DATE	MADE BY	DESCRIPTION OF REVISION	LETTER
9/14/67	W.C.	GEN. REV.	C
8/7/67	W.C.	ADDED UTILITY CONNECTION	B
7/31/67	W.C.	GEN. REV.	A

W.R.C. BLDG 1A

GLOVE BOXES

DETAILS & ASSEMBLY

W. R. GRACE & CO.
RESEARCH DIVISION
CLARKSVILLE, MD.

OCT 5 1967

MADE BY
DRAWN BY CAVANAUGH
CHECKED BY [illegible] 8-2-67
APPROVED BY

SCALE AS NOTED | DATE 8/20/67

DRAWING No. D-67036-4C

ER 253