DRAWING NUMBER 93132E3

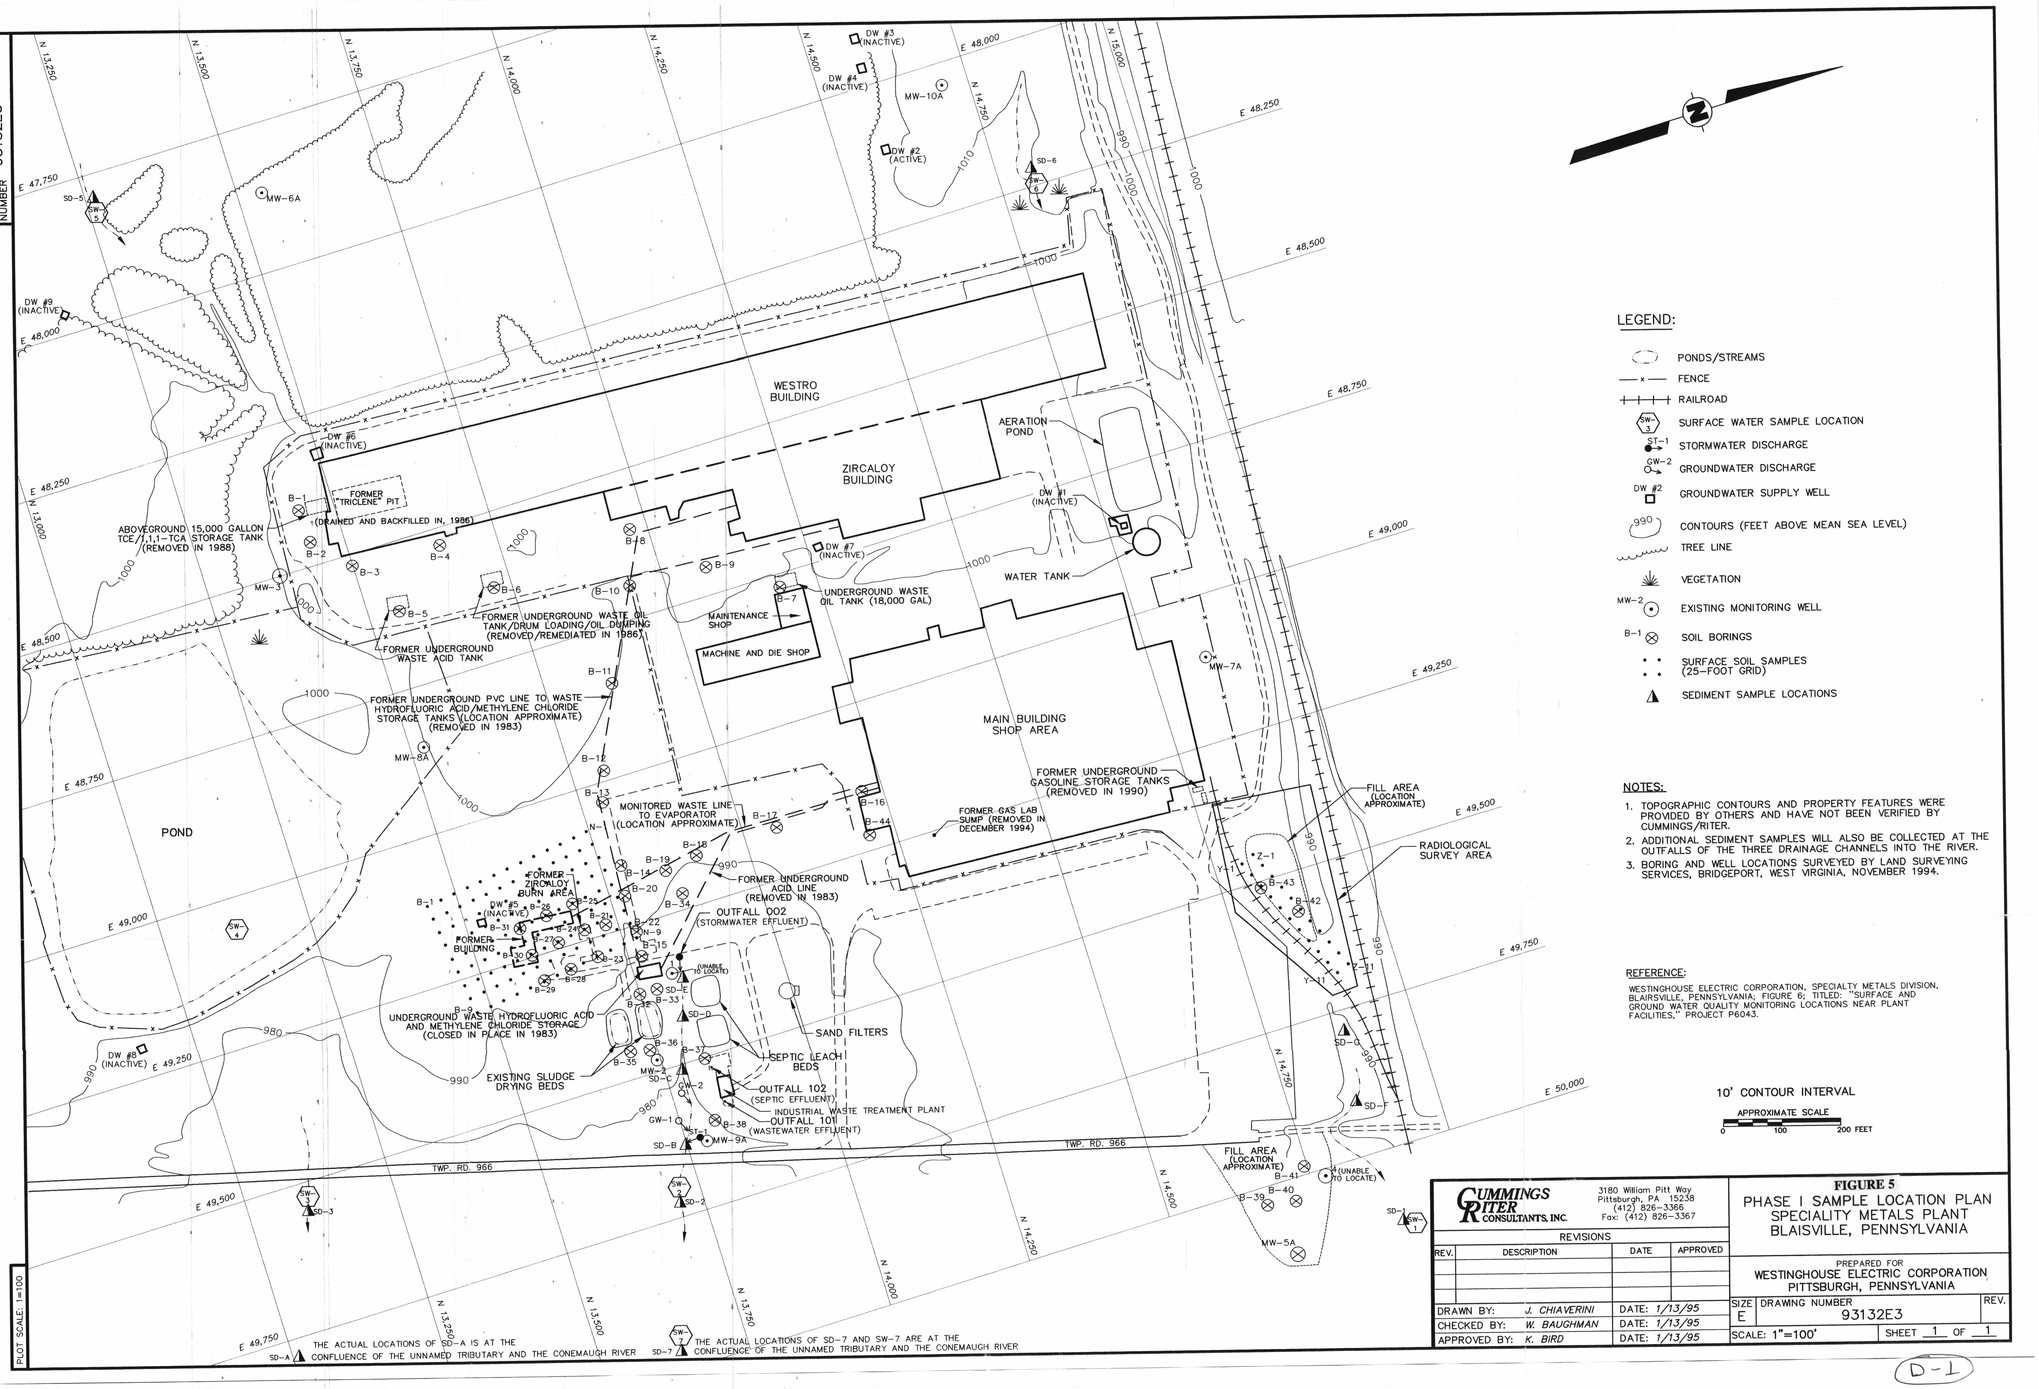

LEGEND:

- PONDS/STREAMS
- FENCE
- RAILROAD
- SW-3 SURFACE WATER SAMPLE LOCATION
- ST-1 STORMWATER DISCHARGE
- GW-2 GROUNDWATER DISCHARGE
- DW #2 GROUNDWATER SUPPLY WELL
- 990 CONTOURS (FEET ABOVE MEAN SEA LEVEL)
- TREE LINE
- VEGETATION
- MW-2 EXISTING MONITORING WELL
- B-1 SOIL BORINGS
- SURFACE SOIL SAMPLES (25-FOOT GRID)
- SEDIMENT SAMPLE LOCATIONS

NOTES:

1. TOPOGRAPHIC CONTOURS AND PROPERTY FEATURES WERE PROVIDED BY OTHERS AND HAVE NOT BEEN VERIFIED BY CUMMINGS/RITER.
2. ADDITIONAL SEDIMENT SAMPLES WILL ALSO BE COLLECTED AT THE OUTFALLS OF THE THREE DRAINAGE CHANNELS INTO THE RIVER.
3. BORING AND WELL LOCATIONS SURVEYED BY LAND SURVEYING SERVICES, BRIDGEPORT, WEST VIRGINIA, NOVEMBER 1994.

REFERENCE:

WESTINGHOUSE ELECTRIC CORPORATION, SPECIALTY METALS DIVISION, BLAIRSVILLE, PENNSYLVANIA; FIGURE 6; TITLED: "SURFACE AND GROUND WATER QUALITY MONITORING LOCATIONS NEAR PLANT FACILITIES," PROJECT P6043.

10' CONTOUR INTERVAL

APPROXIMATE SCALE
0 100 200 FEET

CUMMINGS RITER CONSULTANTS, INC.
3180 William Pitt Way
Pittsburgh, PA 15238
(412) 826-3366
Fax: (412) 826-3367

REVISIONS

REV.	DESCRIPTION	DATE	APPROVED

DRAWN BY:	J. CHIAVERINI	DATE:	1/13/95
CHECKED BY:	W. BAUGHMAN	DATE:	1/13/95
APPROVED BY:	K. BIRD	DATE:	1/13/95

FIGURE 5

PHASE I SAMPLE LOCATION PLAN
SPECIALITY METALS PLANT
BLAISVILLE, PENNSYLVANIA

PREPARED FOR
WESTINGHOUSE ELECTRIC CORPORATION
PITTSBURGH, PENNSYLVANIA

SIZE	DRAWING NUMBER	REV.
E	93132E3	

SCALE: 1"=100' SHEET 1 OF 1

PLOT SCALE: 1=100

D-1