DRAWING NUMBER 93132F1

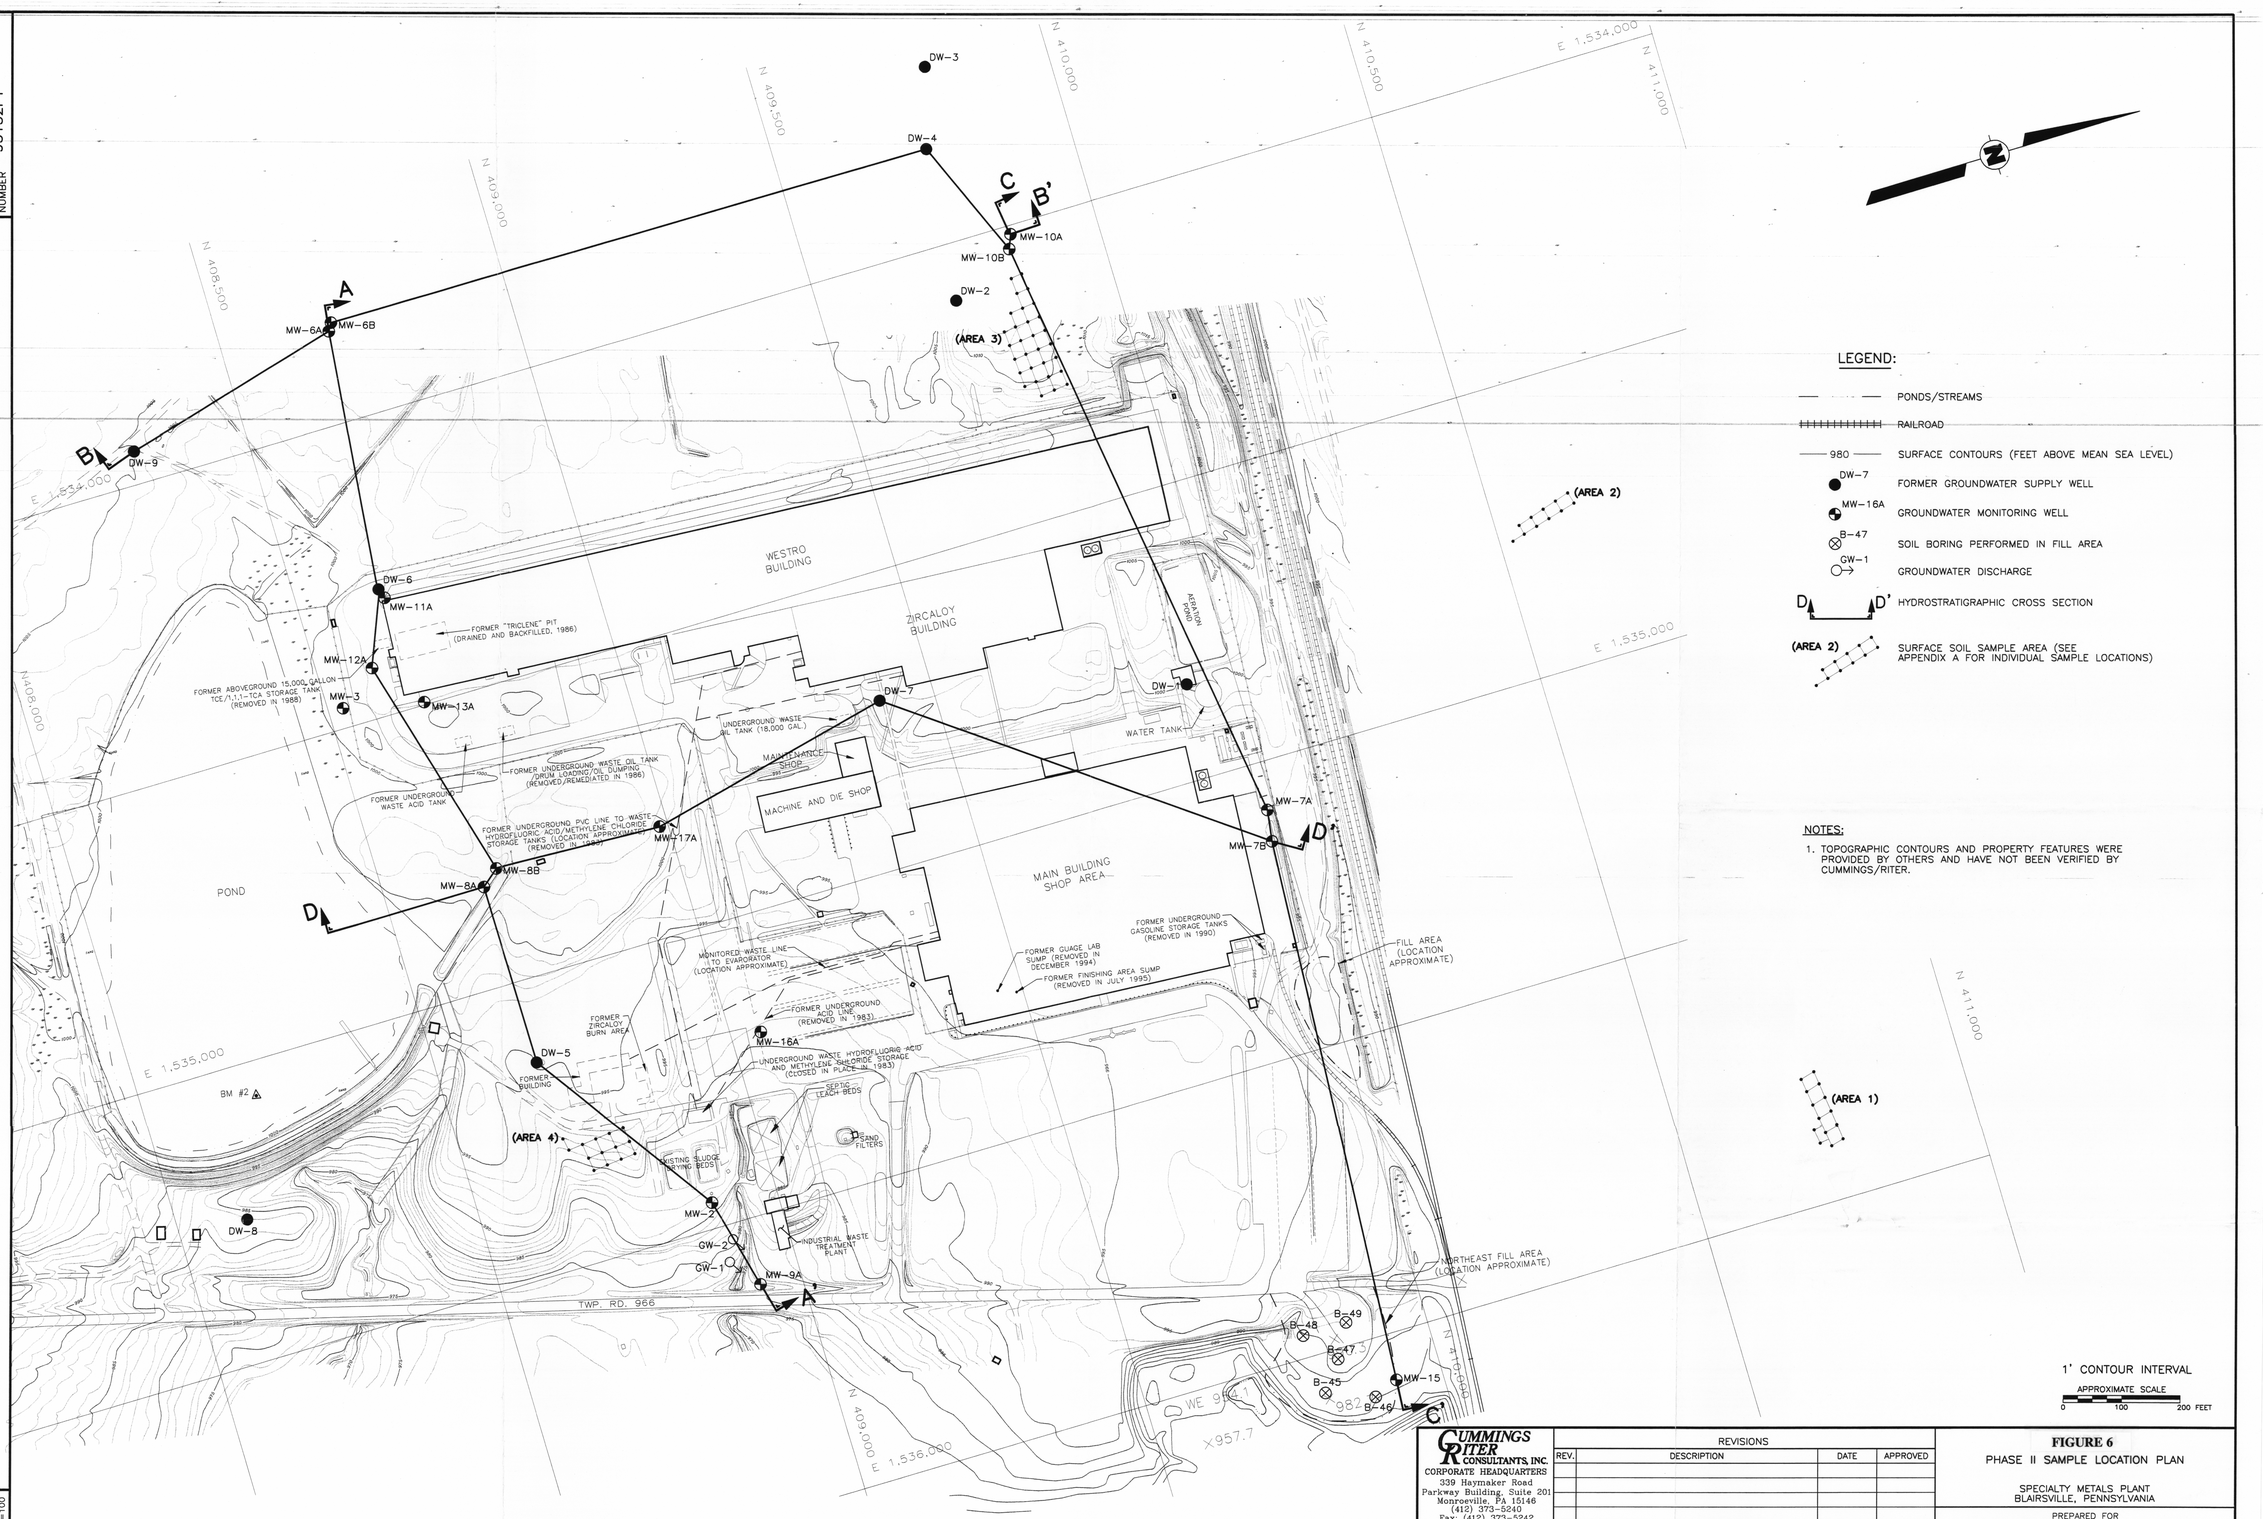

LEGEND:

- PONDS/STREAMS
- RAILROAD
- 980 SURFACE CONTOURS (FEET ABOVE MEAN SEA LEVEL)
- DW-7 FORMER GROUNDWATER SUPPLY WELL
- MW-16A GROUNDWATER MONITORING WELL
- B-47 SOIL BORING PERFORMED IN FILL AREA
- GW-1 GROUNDWATER DISCHARGE
- D D' HYDROSTRATIGRAPHIC CROSS SECTION
- (AREA 2) SURFACE SOIL SAMPLE AREA (SEE APPENDIX A FOR INDIVIDUAL SAMPLE LOCATIONS)

NOTES:

1. TOPOGRAPHIC CONTOURS AND PROPERTY FEATURES WERE PROVIDED BY OTHERS AND HAVE NOT BEEN VERIFIED BY CUMMINGS/RITER.

REFERENCE:

WESTINGHOUSE ELECTRIC CORPORATION, SPECIALTY METALS DIVISION, BLAIRSVILLE, PENNSYLVANIA; FIGURE 6; TITLED: "SURFACE AND GROUND WATER QUALITY MONITORING LOCATIONS NEAR PLANT FACILITIES," PROJECT P6043.

PLOT SCALE: 1=100

CUMMINGS RITER CONSULTANTS, INC.
CORPORATE HEADQUARTERS
339 Haymaker Road
Parkway Building, Suite 201
Monroeville, PA 15146
(412) 373-5240
Fax: (412) 373-5242

EASTERN REGIONAL HEADQUARTERS
256 Chapman Road
Suite 202
Newark, DE 19702
(302) 731-9668
Fax: (302) 731-9609

REVISIONS			
REV.	DESCRIPTION	DATE	APPROVED

DRAWN BY: J. BRADLEY	DATE: 9/13/95	
CHECKED BY: D. CUSICK	DATE: 11/15/95	
APPROVED BY: W. BAUGHMAN	DATE: 11/15/95	

FIGURE 6

PHASE II SAMPLE LOCATION PLAN

SPECIALTY METALS PLANT
BLAIRSVILLE, PENNSYLVANIA

PREPARED FOR
WESTINGHOUSE ELECTRIC CORPORATION
PITTSBURGH, PENNSYLVANIA

SIZE	DRAWING NUMBER	REV.
F	93132F1	

SCALE: 1"=100' SHEET 1 OF 1

D-2