10034.01-EY-7E

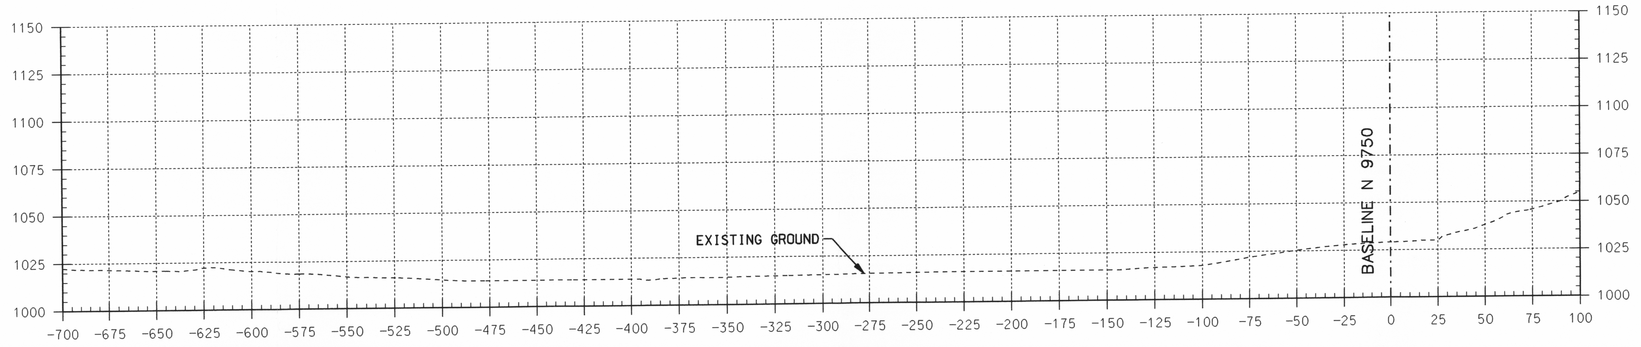

11+00 EAST

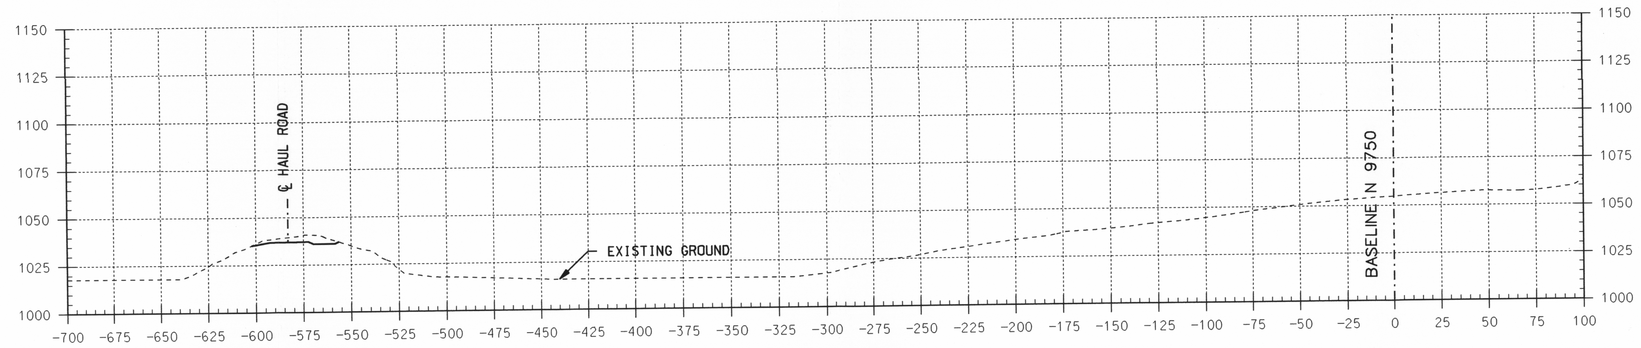

10+00 EAST

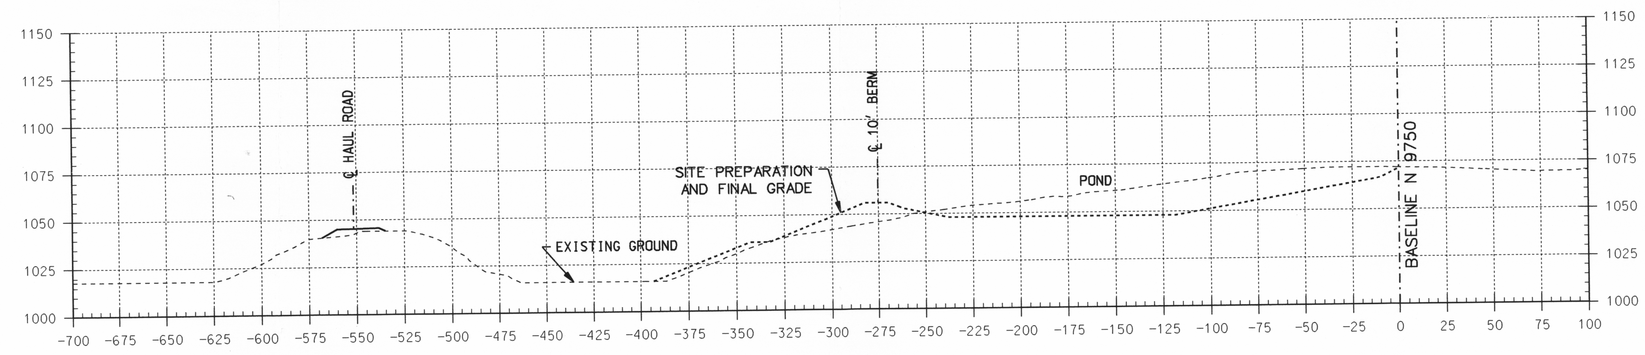

9+00 EAST

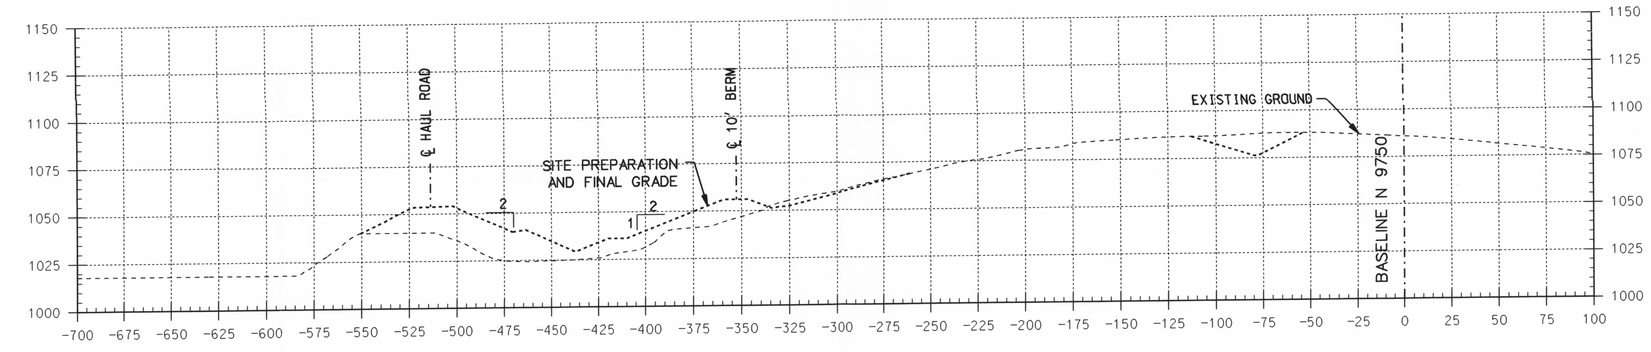

8+00 EAST

SECTIONS LOOKING EAST

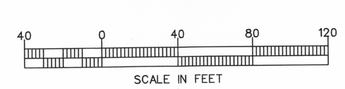

THIS DRAWING CREATED ELECTRONICALLY

CROSS SECTIONS, SH. 5 OF 5
STORAGE CELL DESIGN

MOLYCORP, INC.
300 CALDWELL AVENUE WASHINGTON, PA

STONE & WEBSTER ENGINEERING CORPORATION
BOSTON, MASS.

DRAWING NUMBER 10034.01-EY-7E-1

FOR NRC DECOMISSIONING PLAN
NOT FOR CONSTRUCTION

DESIGNED BY
DRAWN BY R.F.DONOVAN
DSGN CHK'D BY
CHK'D BY
CAD FILE: MOLY607AE.DGN