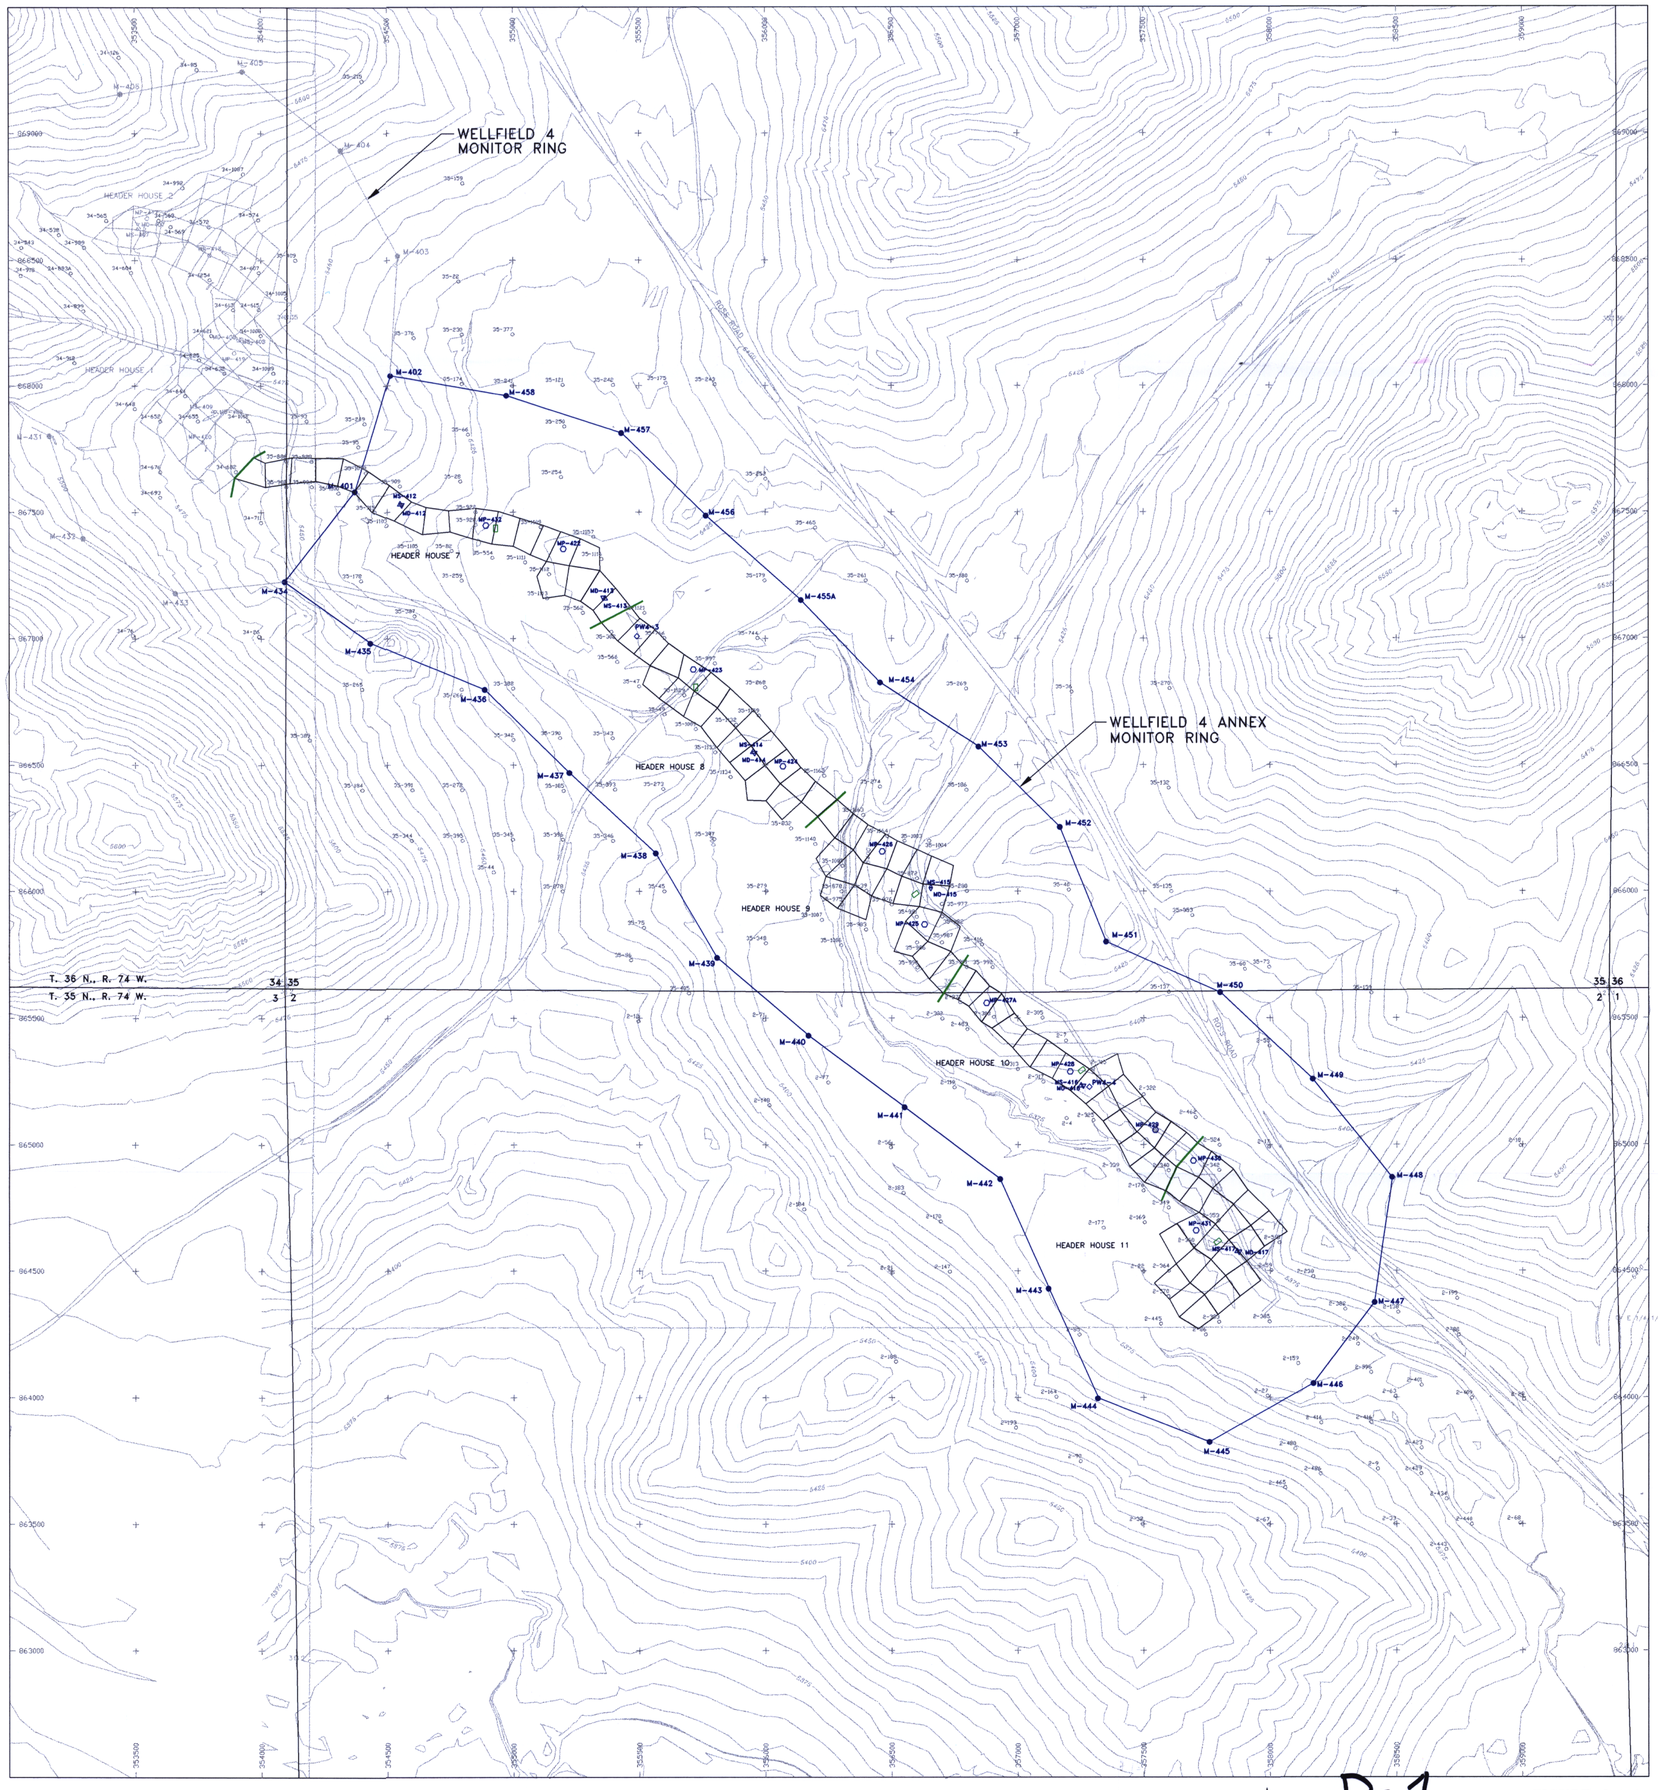

LEGEND

- M-449 — EXTERIOR MONITOR WELL
- MP-428 — BASELINE MONITOR WELL
- MD-416 — DEEP MONITOR WELL
- MS-416 — SHALLOW MONITOR WELL
- PW4-4 — PUMP TEST WELL
- PROPOSED PATTERN
- 2-30 — DRILL HOLE USED FOR GEOLOGIC MAPPING (SECT. NO. - HOLE NO.)
- PROPOSED HEADER HOUSE LOCATION
- PROPOSED HEADER HOUSE BOUNDARY

D-1

FIGURE 2.1.4

RIO ALGOM MINING CORPORATION
P.O. Box 1390 Gillette, WY 82637 (307) 358-3744 (307) 266-2449

SMITH RANCH PROJECT
WELLFIELD 4 ANNEX
PLAN MAP
PORTIONS OF SECTIONS 34 & 35, T.36 N., R.74W.
AND SECTION 2, T.35N., R.74W.

REVISIONS		
NO.	DATE	BY