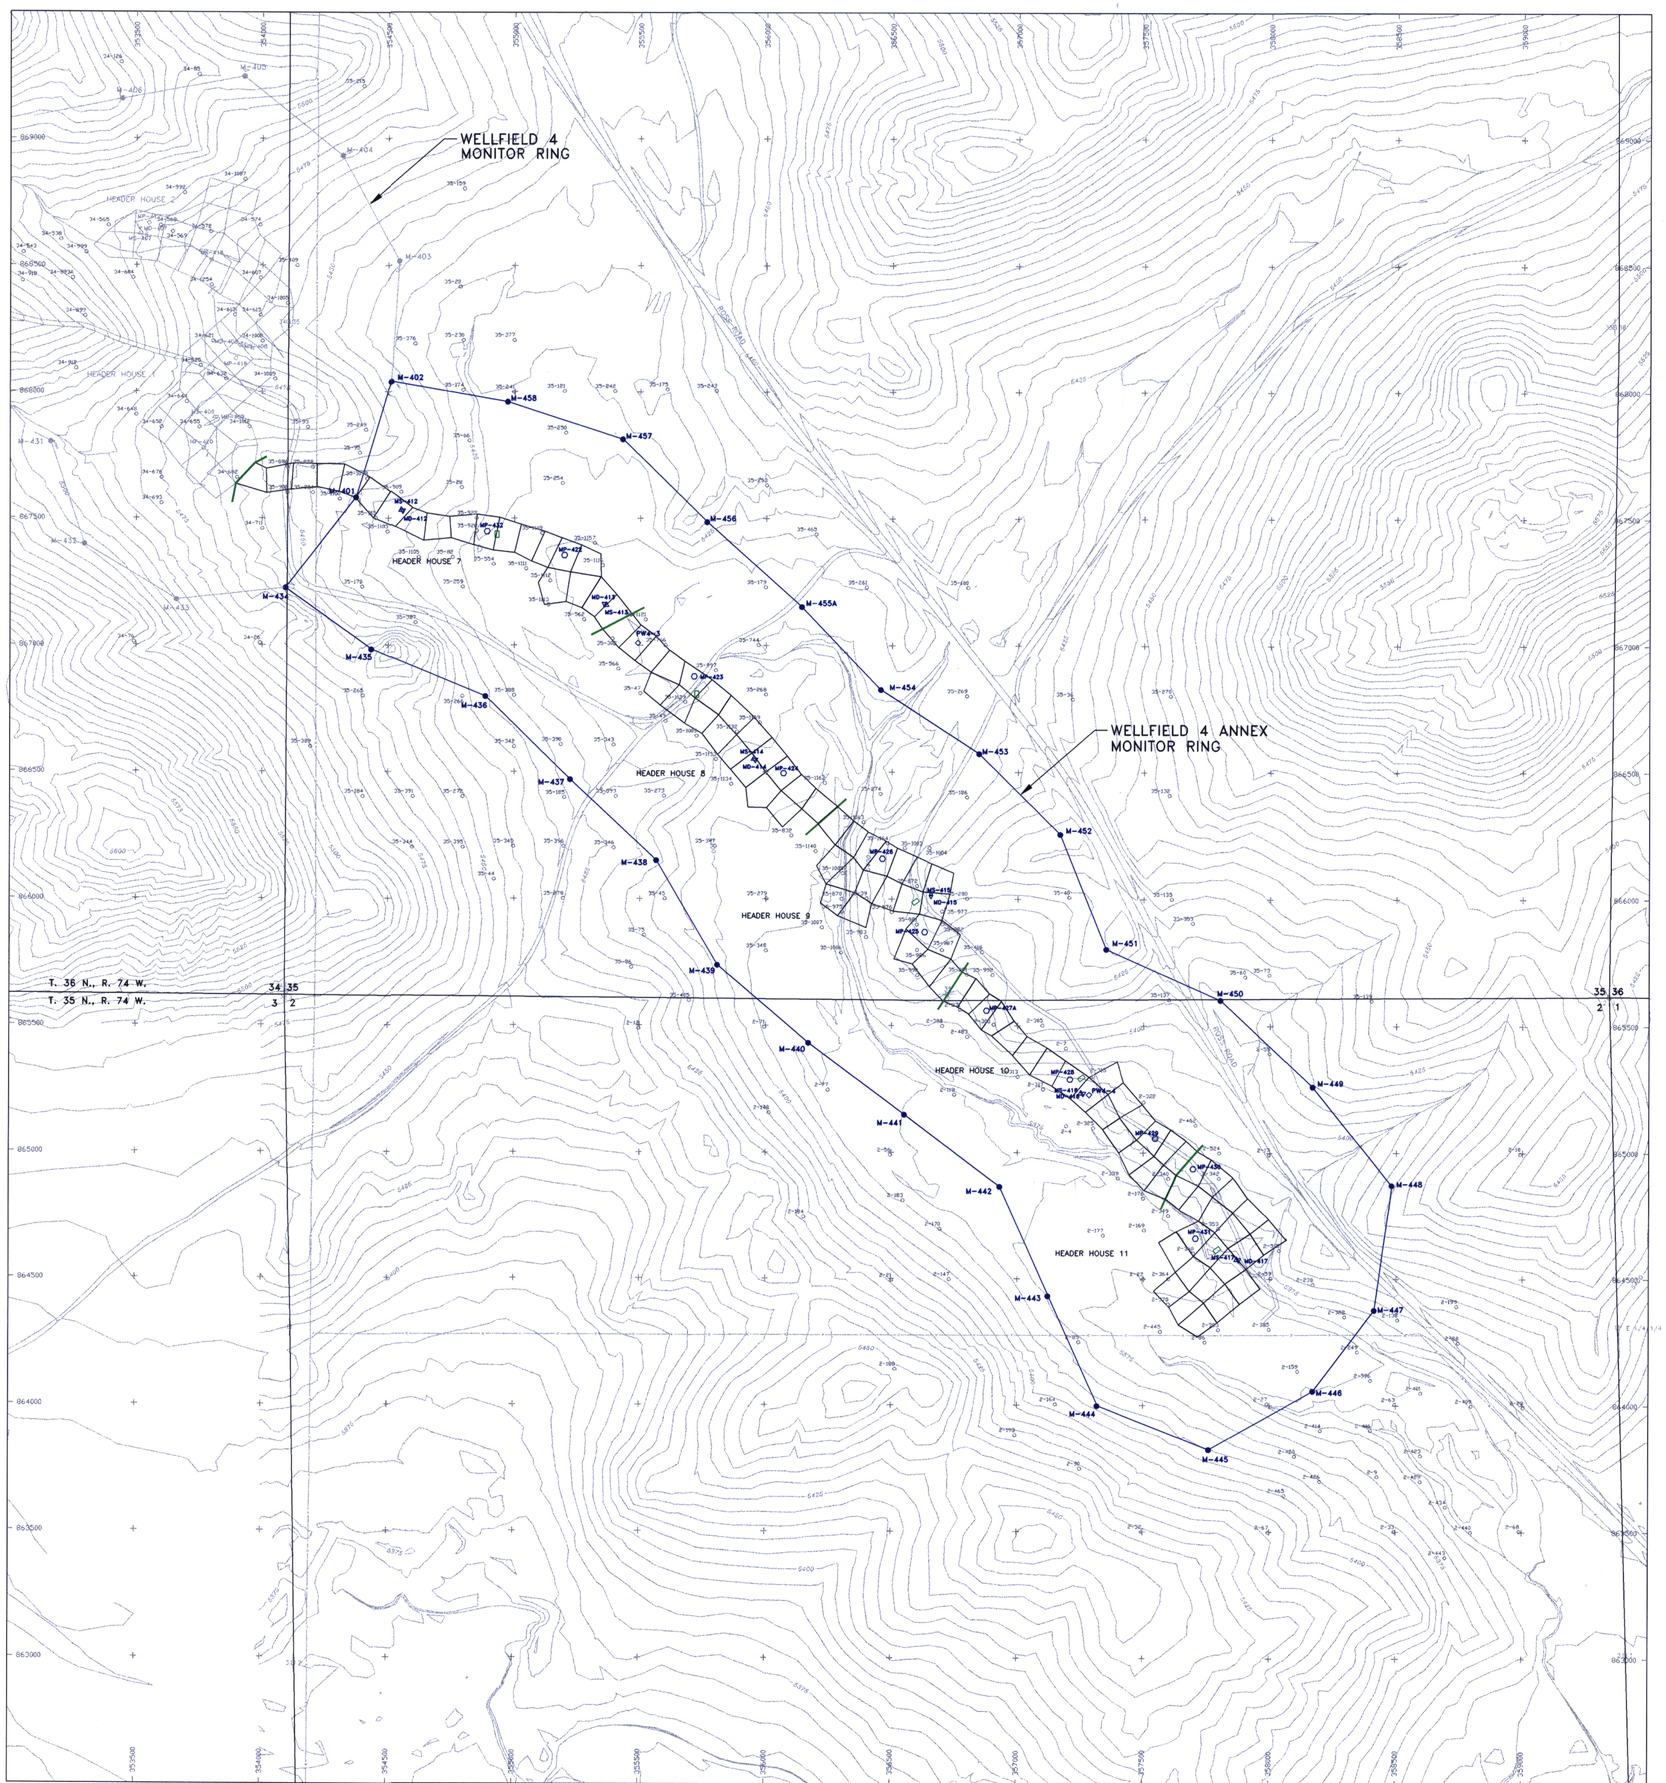

LEGEND

- M-449 ● EXTERIOR MONITOR WELL
- MP-428 ○ BASELINE MONITOR WELL
- MD-416 ▽ DEEP MONITOR WELL
- MS-416 △ SHALLOW MONITOR WELL
- PW4-4 ◇ PUMP TEST WELL
- PROPOSED PATTERN
- DRILL HOLE USED FOR GEOLOGIC MAPPING (SECT. NO. - HOLE NO.)
- PROPOSED HEADER HOUSE LOCATION
- PROPOSED HEADER HOUSE BOUNDARY

0' 300'

CONTOUR INTERVAL = 5' (SECTIONS 34, 35 & 2)
CONTOUR INTERVAL = 20' (SECTION 3)

D-2

FIGURE K.2-1

RIO ALGOM MINING CORPORATION
P.O. Box 1390 Glenrock, WY 82637 (307) 358-3744 (307) 266-2449

SMITH RANCH PROJECT
WELLFIELD 4 ANNEX
PLAN MAP
PORTIONS OF SECTIONS 34 & 35, T.36 N., R.74W. AND SECTION 2, T.35N., R.74W.

REVISIONS		
NO.	DATE	BY