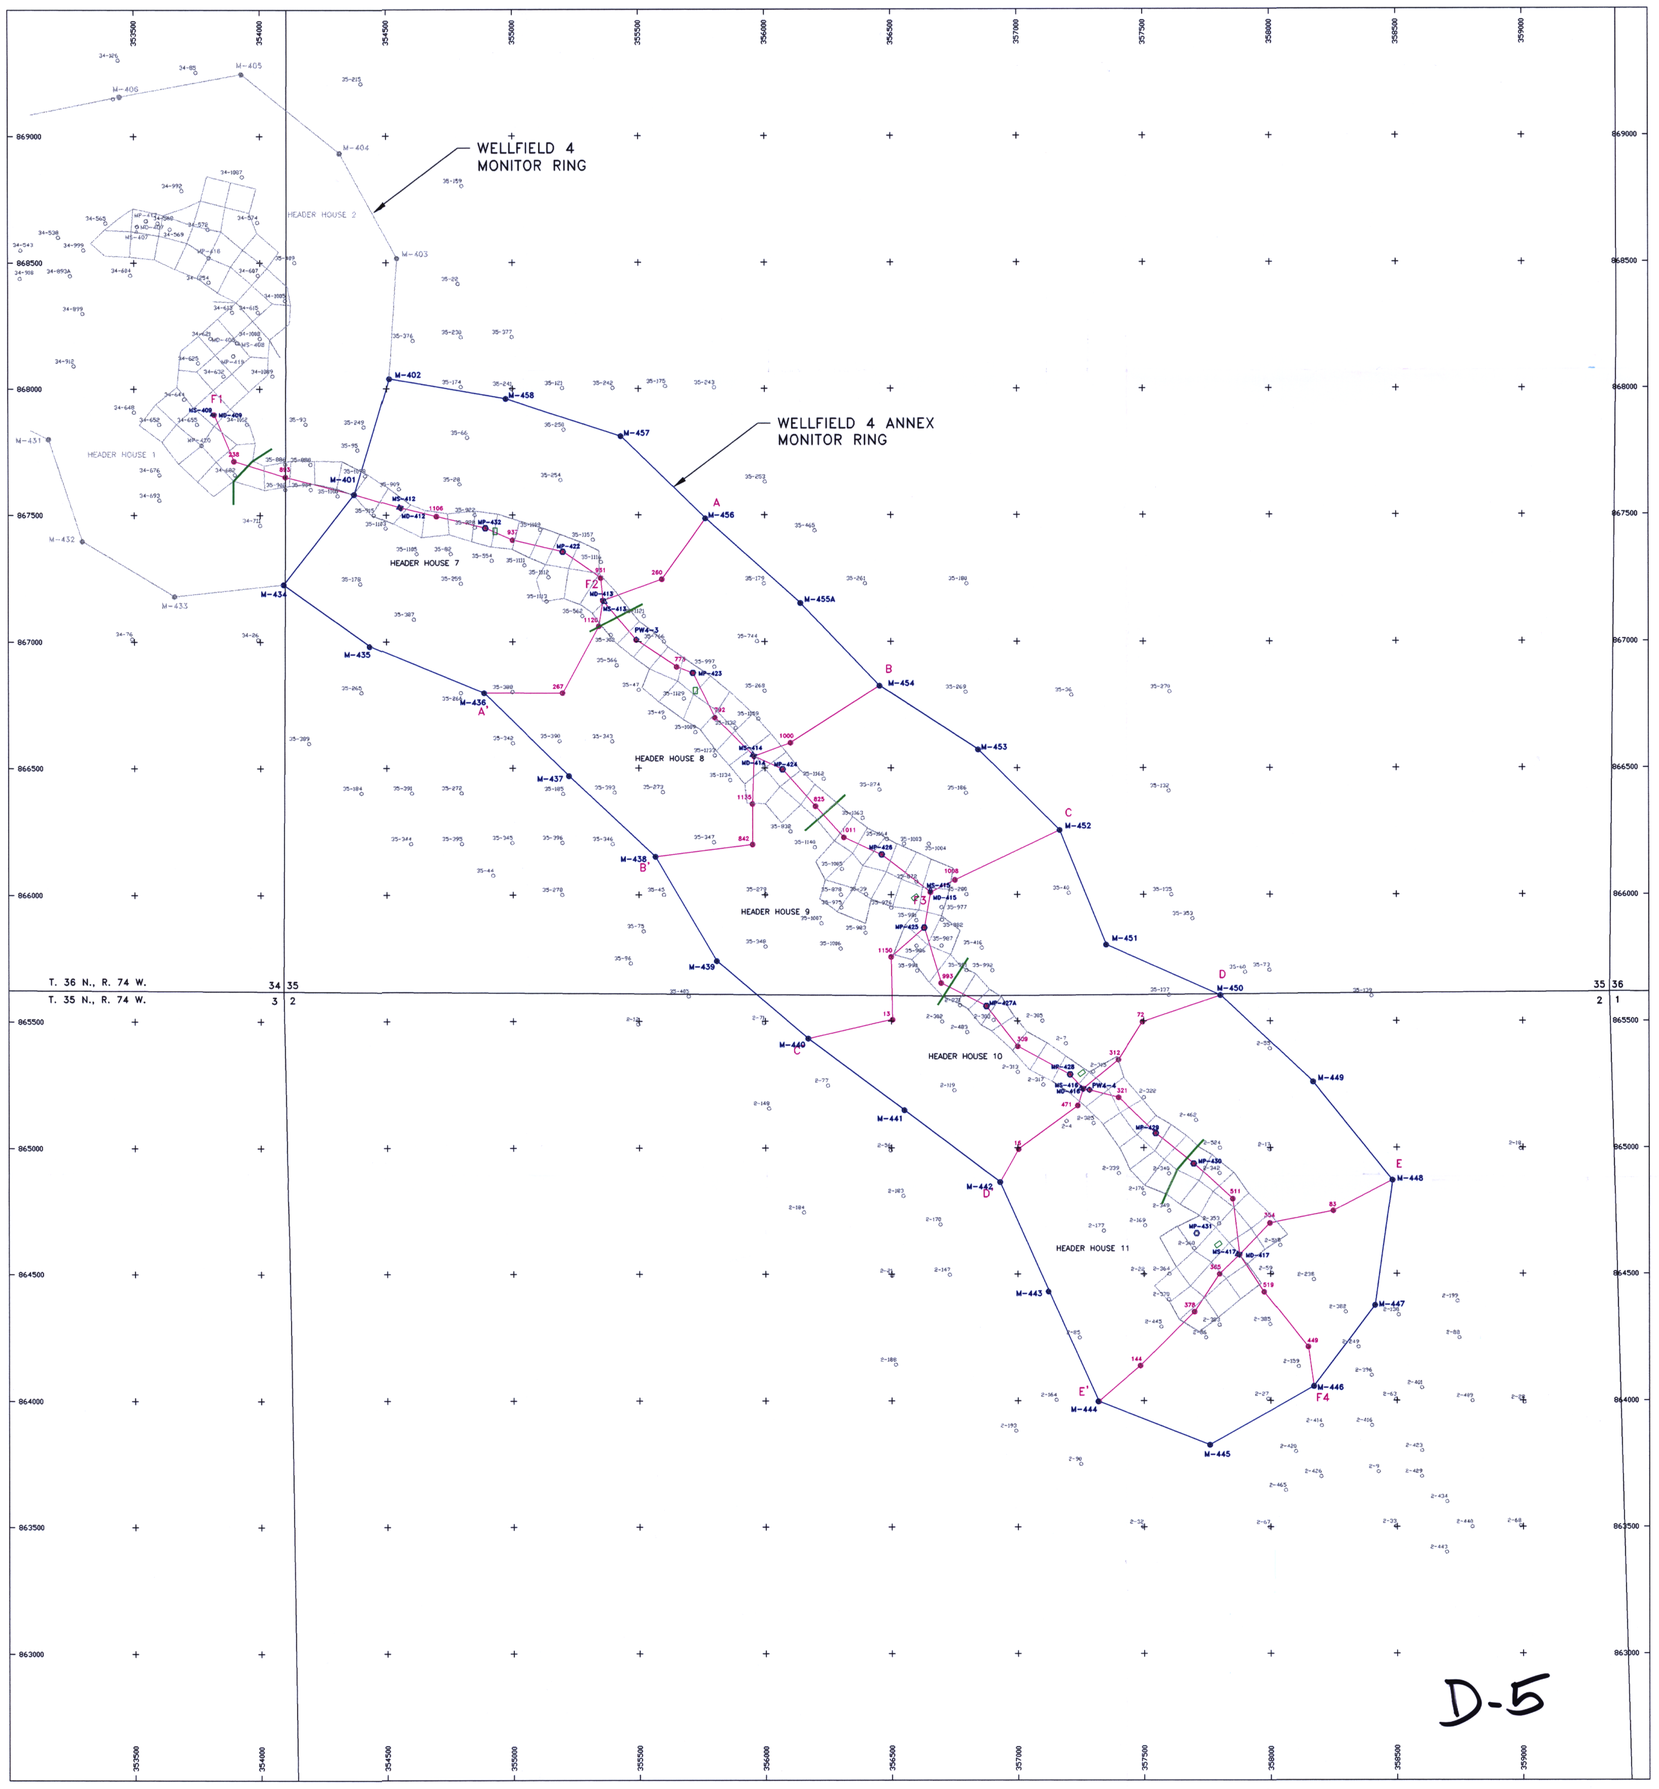

LEGEND

- M-449 — EXTERIOR MONITOR WELL
- MP-428 — BASELINE MONITOR WELL
- MD-416 — DEEP MONITOR WELL
- MS-416 — SHALLOW MONITOR WELL
- PW4-4 — PUMP TEST WELL
- 144 / M-444 — GEOLOGIC CROSS SECTION / EXTERIOR MONITOR WELL CROSS SECTION
- 2-30 — DRILL HOLE USED FOR GEOLOGIC MAPPING (SECT. NO. – HOLE NO.)
- PROPOSED HEADER HOUSE LOCATION
- PROPOSED HEADER HOUSE BOUNDARY
- PROPOSED PATTERN OUTLINE

FIGURE K.2-2

RIO ALGOM MINING CORPORATION
P.O. Box 1390 Glenrock, WY 82637 (307) 358-3744 (307) 266-2449

REVISIONS		
NO.	DATE	BY

SMITH RANCH PROJECT
WELLFIELD 4 ANNEX
CROSS SECTION INDEX MAP
PORTIONS OF SECTIONS 34 & 35, T.36 N., R.74W. AND SECTION 2, T.35N., R.74W.

DESN. BY:	DATE:	APPR. BY:	DATE:	NO.
DWG. BY:	DATE:	APPR. BY:	DATE:	
CHKT. BY:	DATE:	SCALE:	FILE:	

D-5