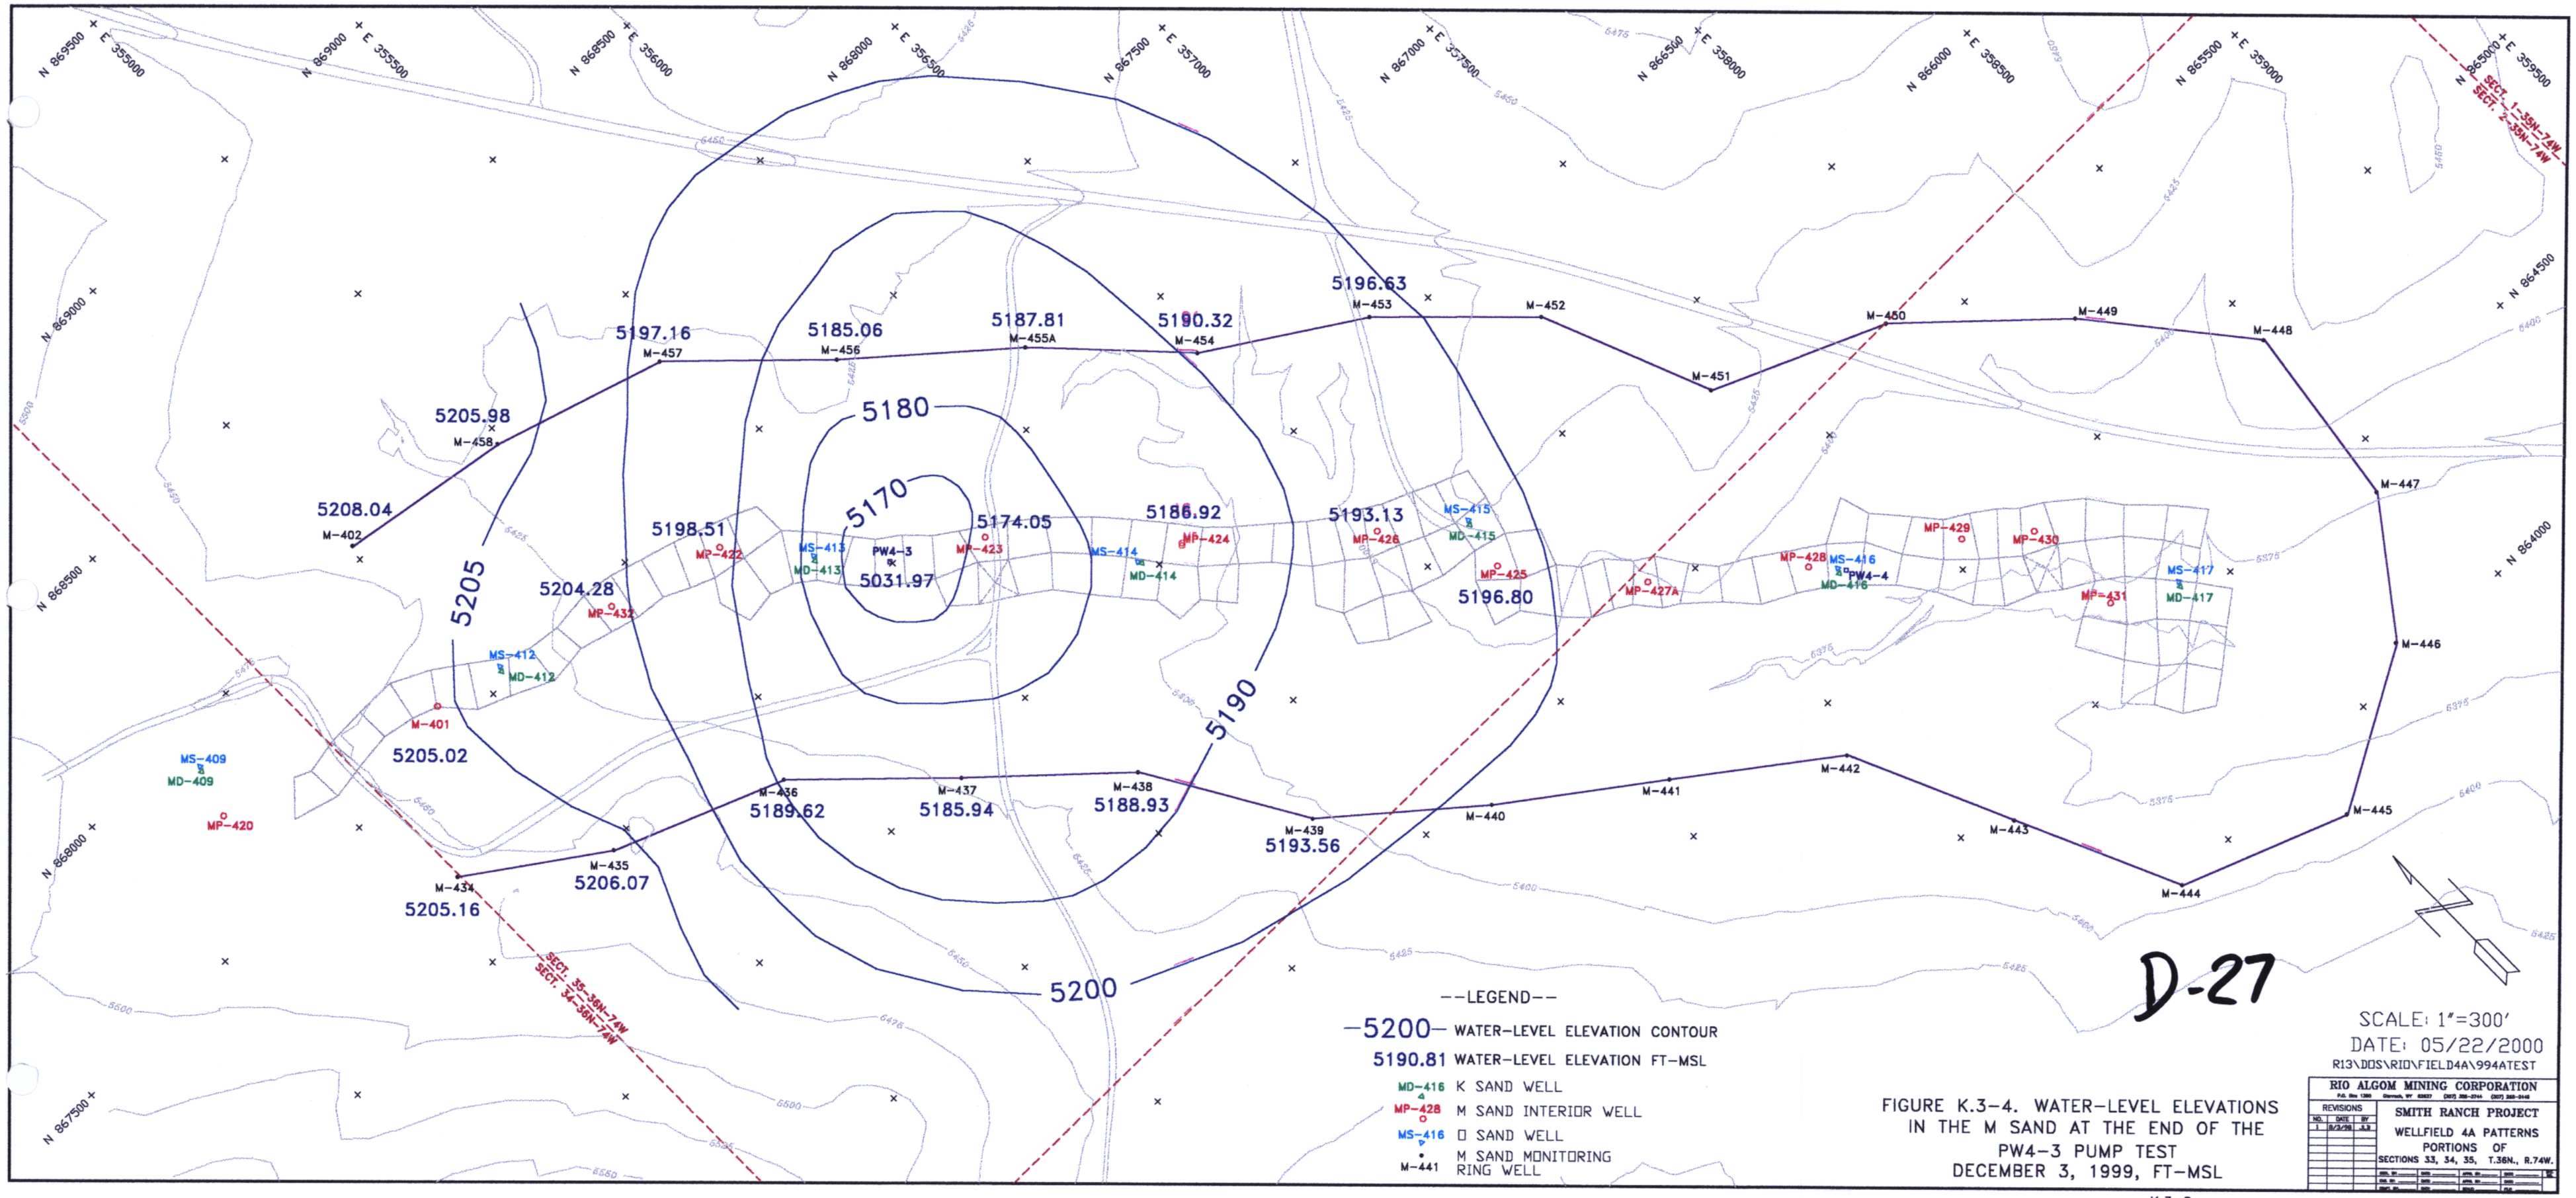

--LEGEND--

—5200— WATER-LEVEL ELEVATION CONTOUR

5190.81 WATER-LEVEL ELEVATION FT-MSL

MD-416 K SAND WELL

MP-428 M SAND INTERIOR WELL

MS-416 O SAND WELL

M-441 M SAND MONITORING RING WELL

FIGURE K.3-4. WATER-LEVEL ELEVATIONS IN THE M SAND AT THE END OF THE PW4-3 PUMP TEST DECEMBER 3, 1999, FT-MSL

D-27

SCALE: 1"=300'

DATE: 05/22/2000

R13\DOS\RIO\FIELD4A\994ATEST

RIO ALGOM MINING CORPORATION

P.O. Box 1360 Gillette, WY 82717 (307) 682-2744 (307) 265-0416

REVISIONS		
NO.	DATE	BY
1	8/3/98	KB

SMITH RANCH PROJECT

WELLFIELD 4A PATTERNS

PORTIONS OF

SECTIONS 33, 34, 35, T.36N., R.74W.