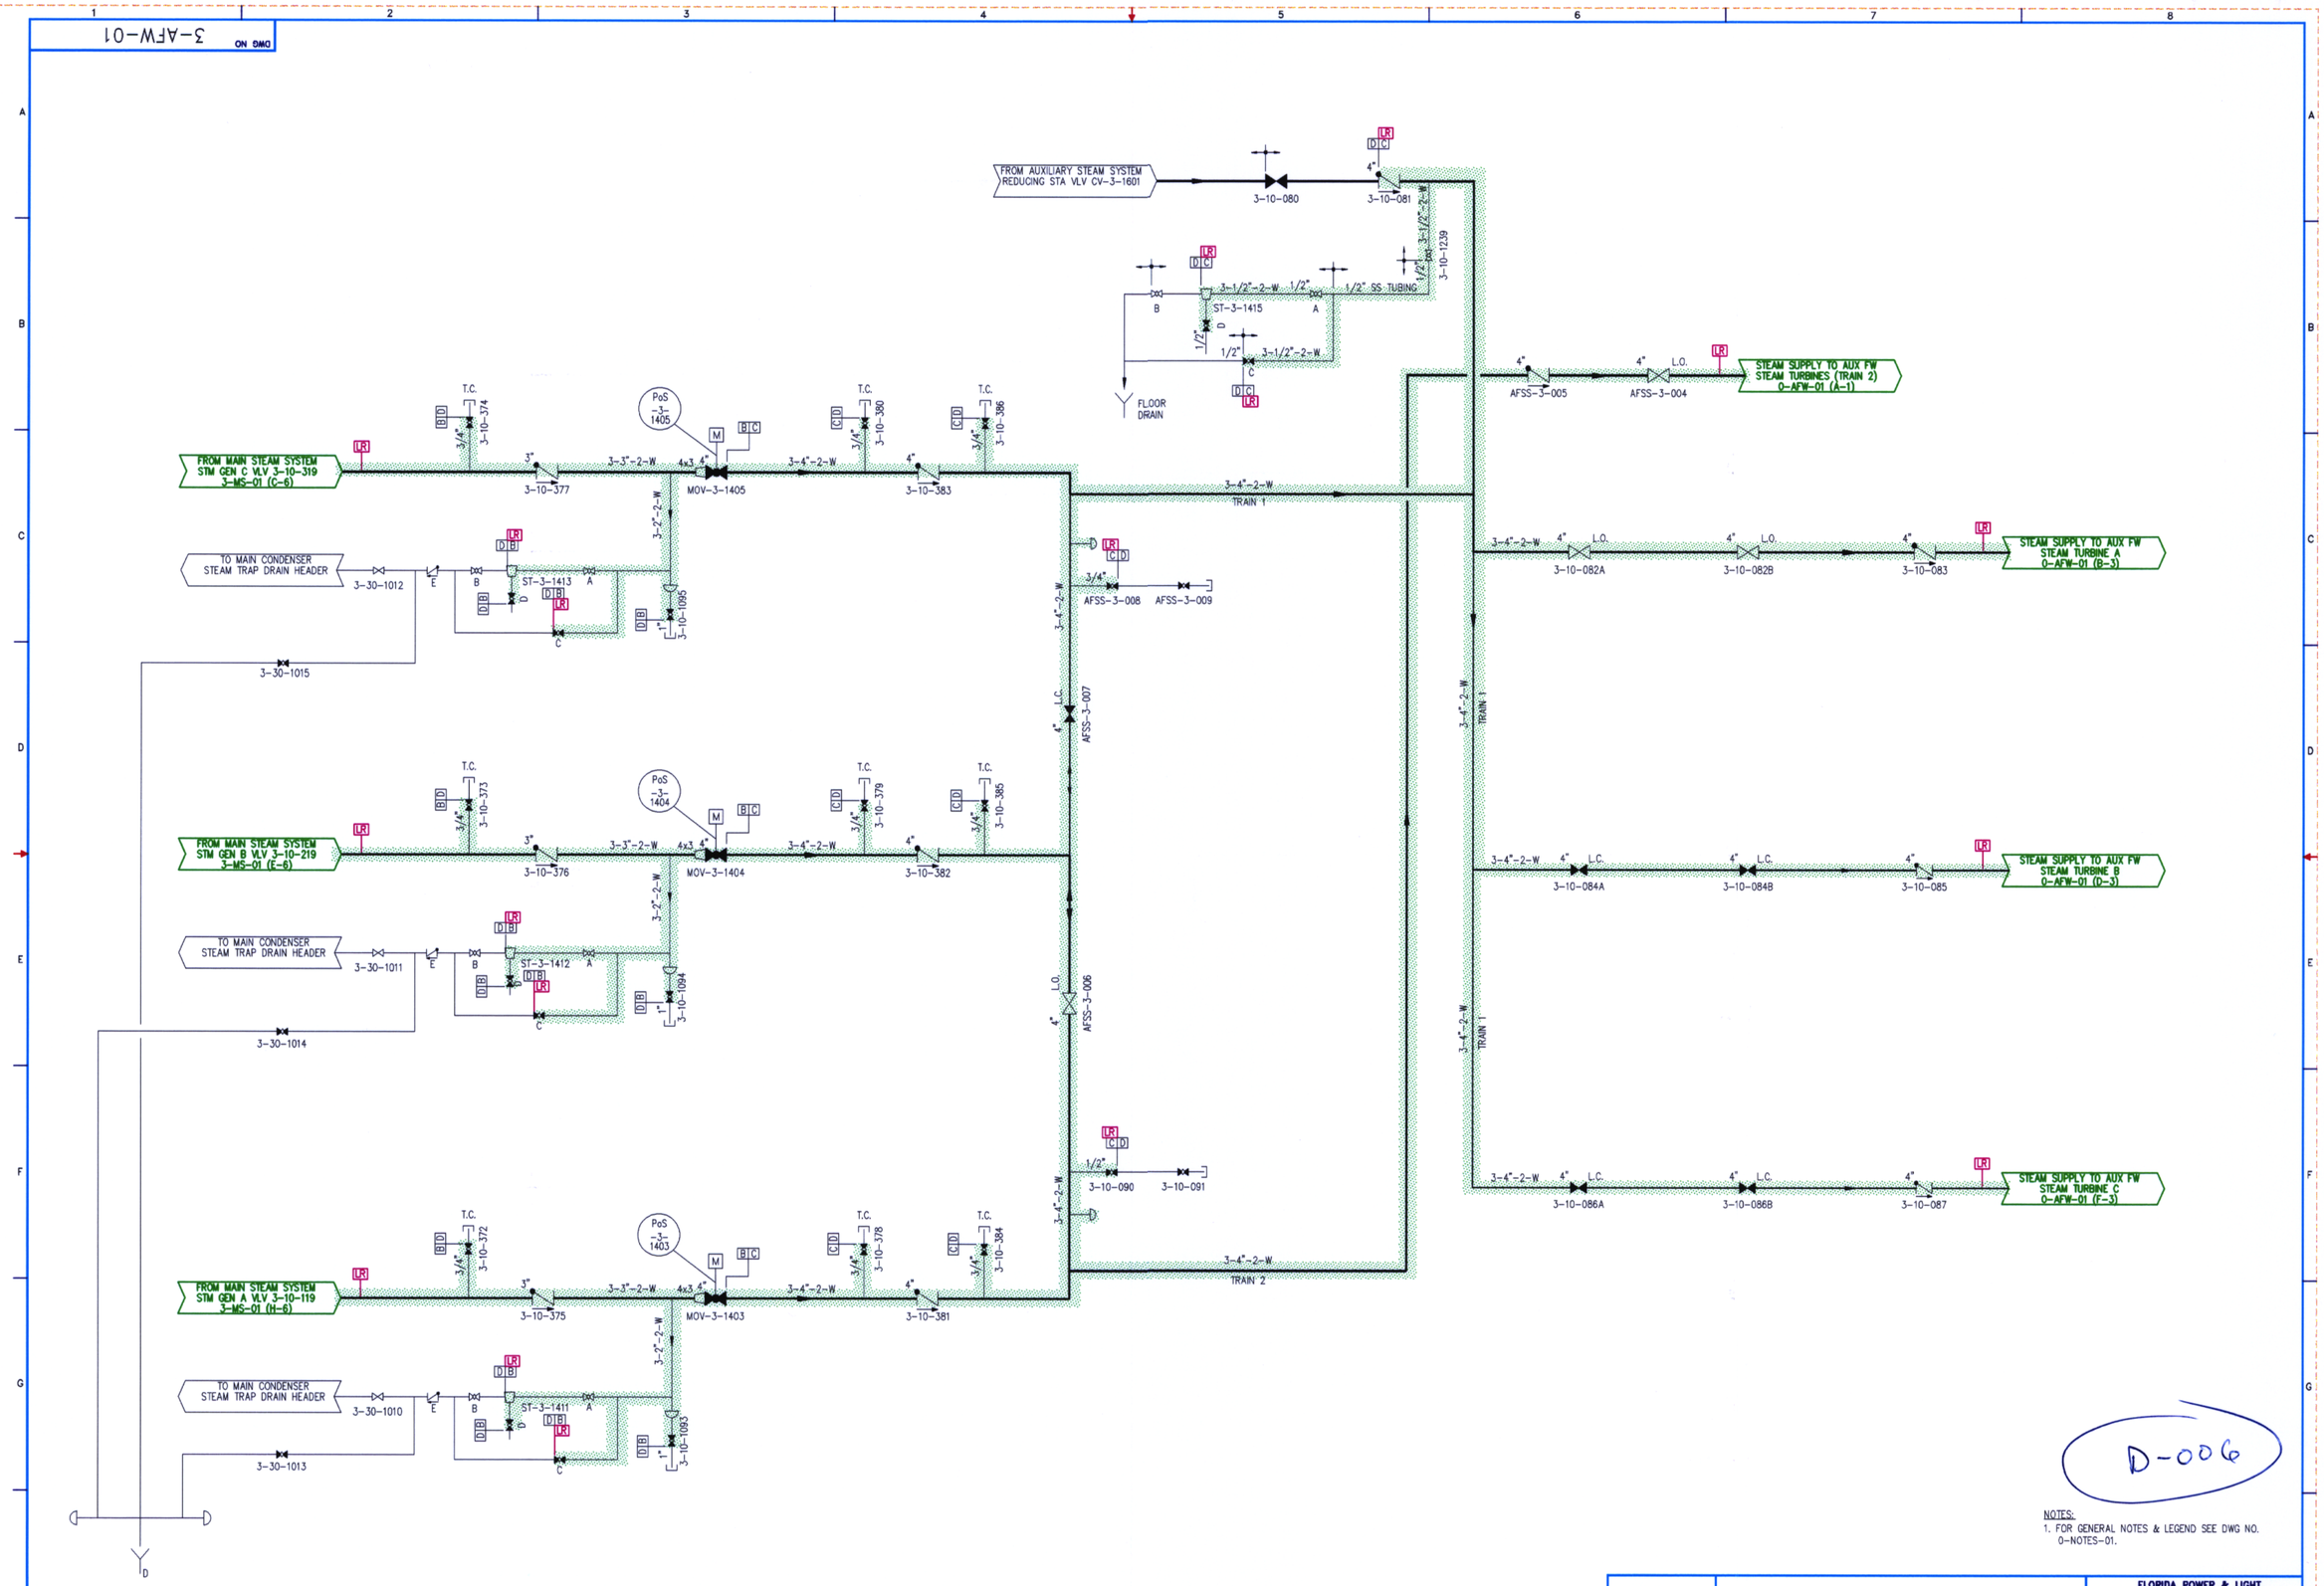

D-006

NOTES:
1. FOR GENERAL NOTES & LEGEND SEE DWG NO. 0-NOTES-01.

FPL	AUXILIARY FEEDWATER	FLORIDA POWER & LIGHT TURKEY POINT NUCLEAR UNIT 3
		LICENSE RENEWAL BOUNDARY DRAWING
		DRAWING NUMBER 3-AFW-01 — REVISION 0

3AFW01.DWG