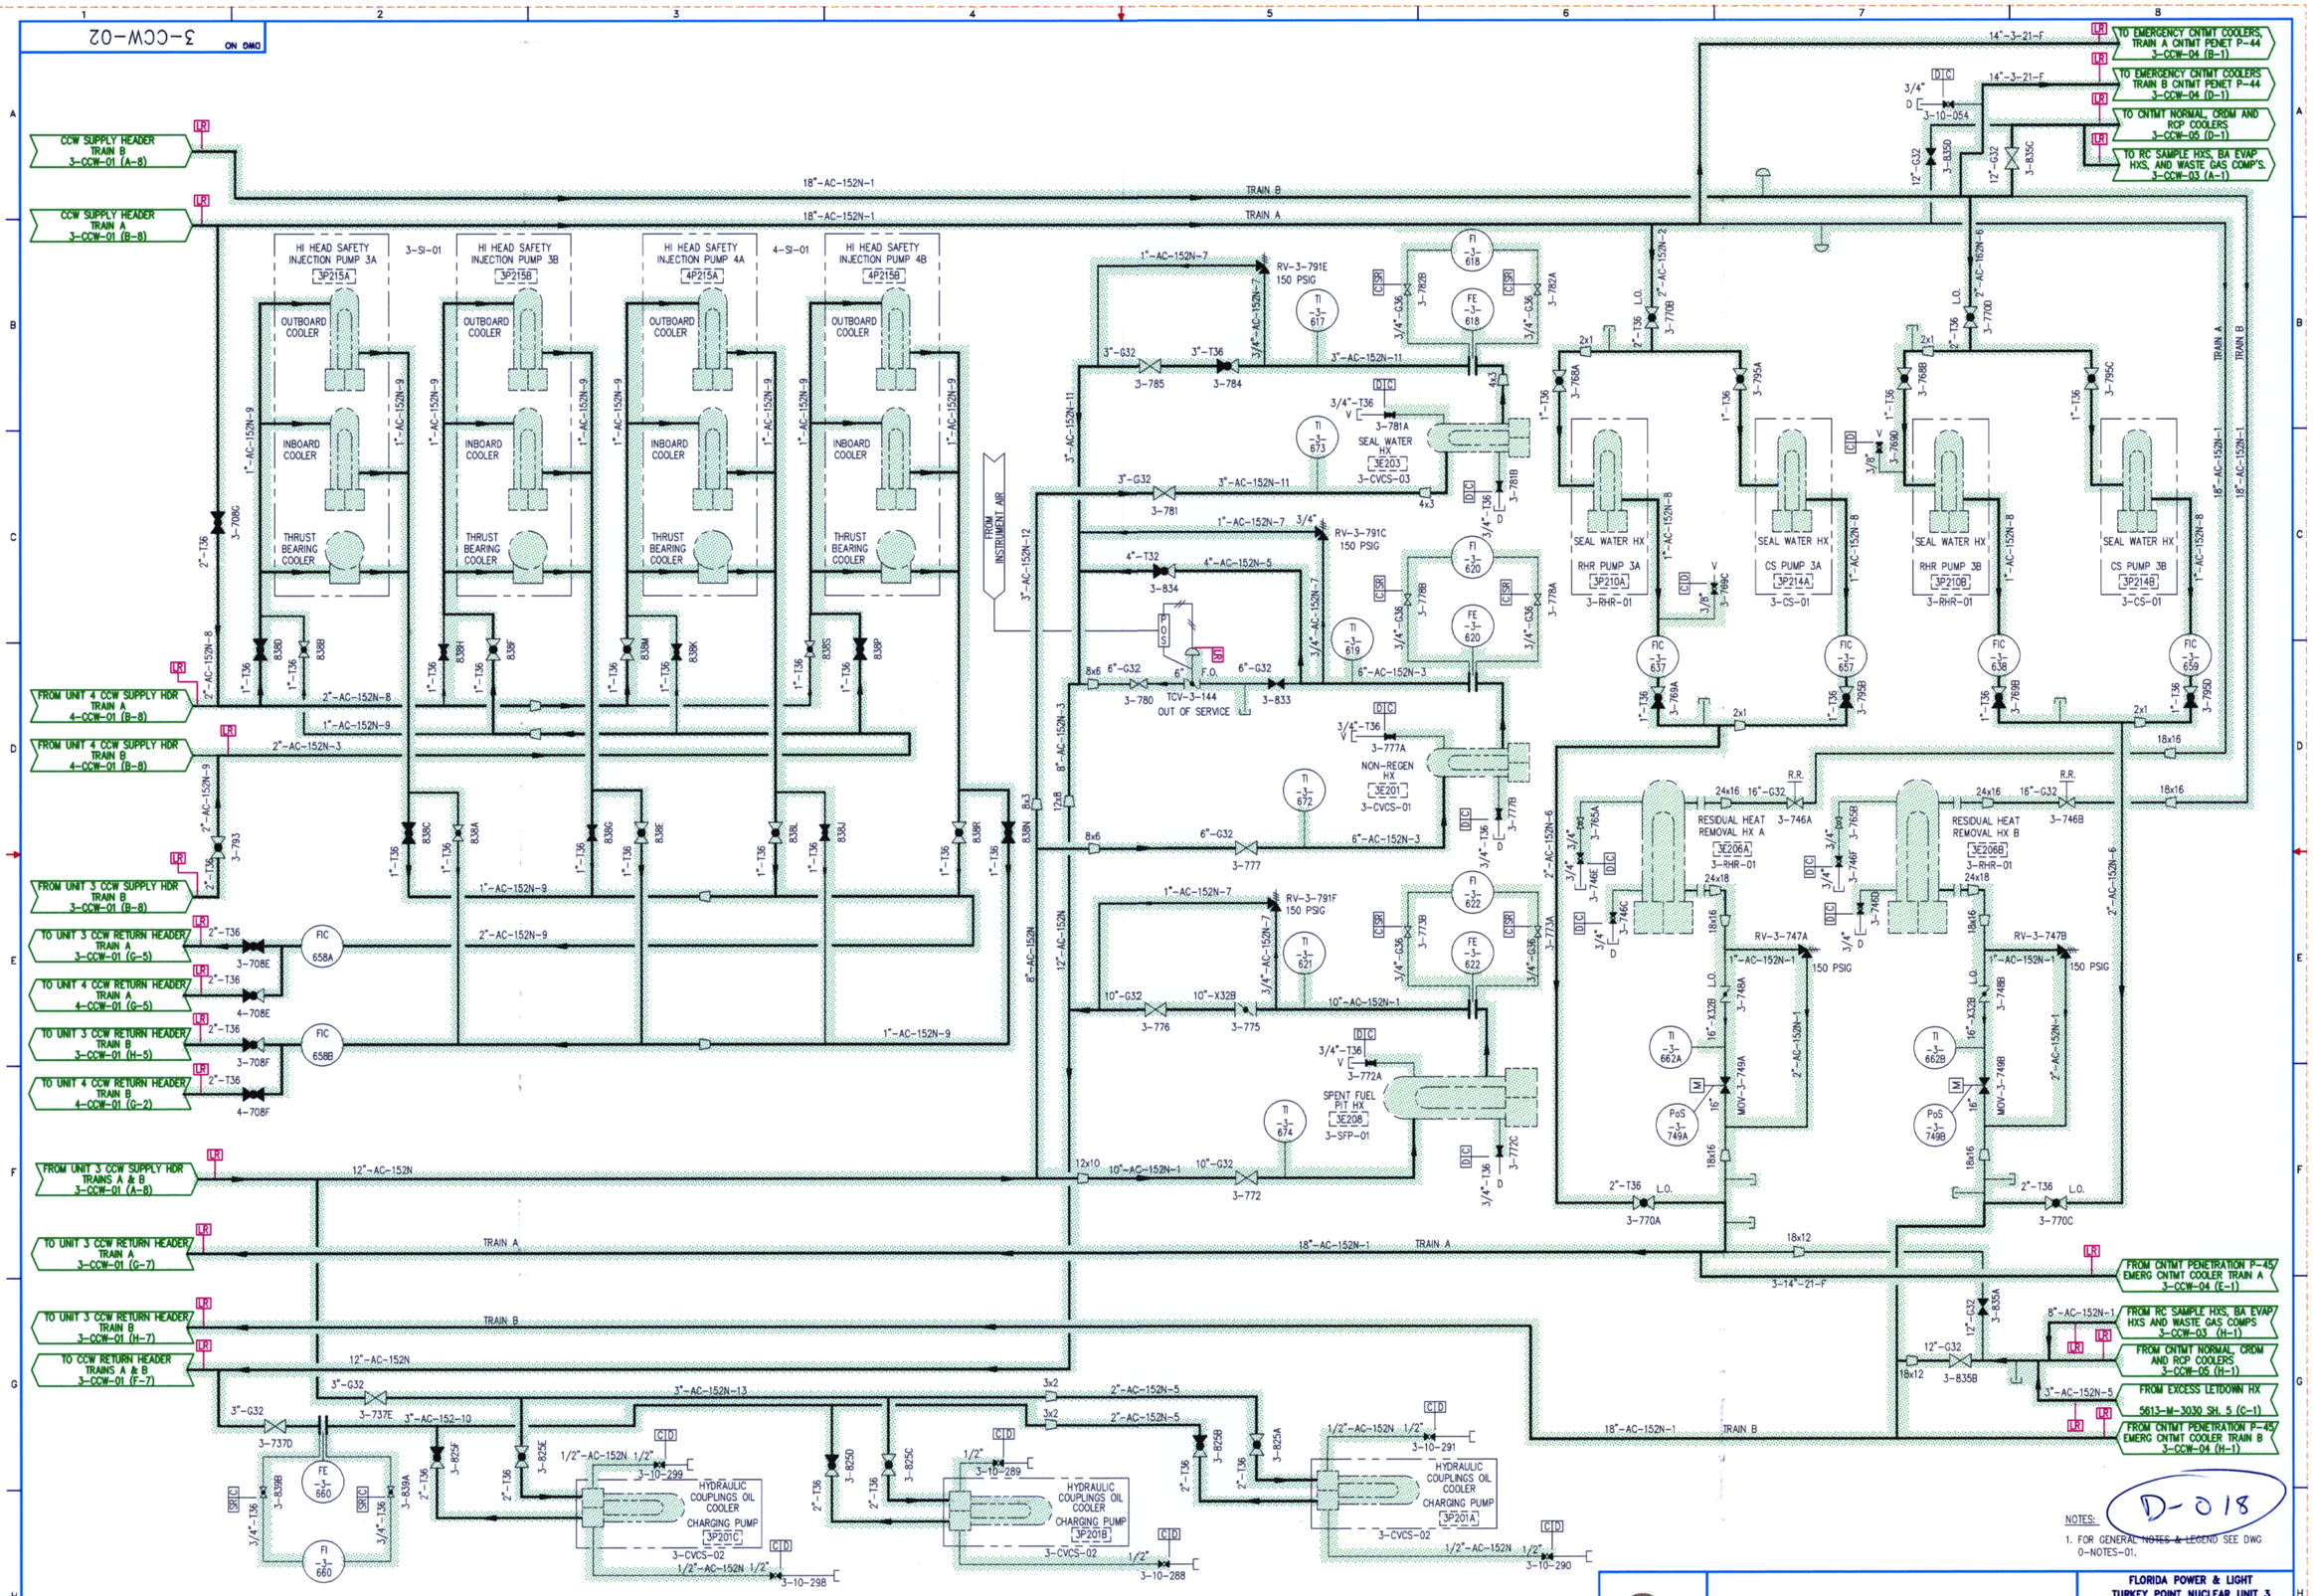

NOTES:

1. FOR GENERAL NOTES & LEGEND SEE DWG 0-NOTES-01.

D-018

FPL

COMPONENT COOLING WATER

FLORIDA POWER & LIGHT
TURKEY POINT NUCLEAR UNIT 3

LICENSE RENEWAL BOUNDARY DRAWING

DRAWING NUMBER	REVISION
3-CCW-02	0

3CCW02.DWG