3-COND-01 ON DWG

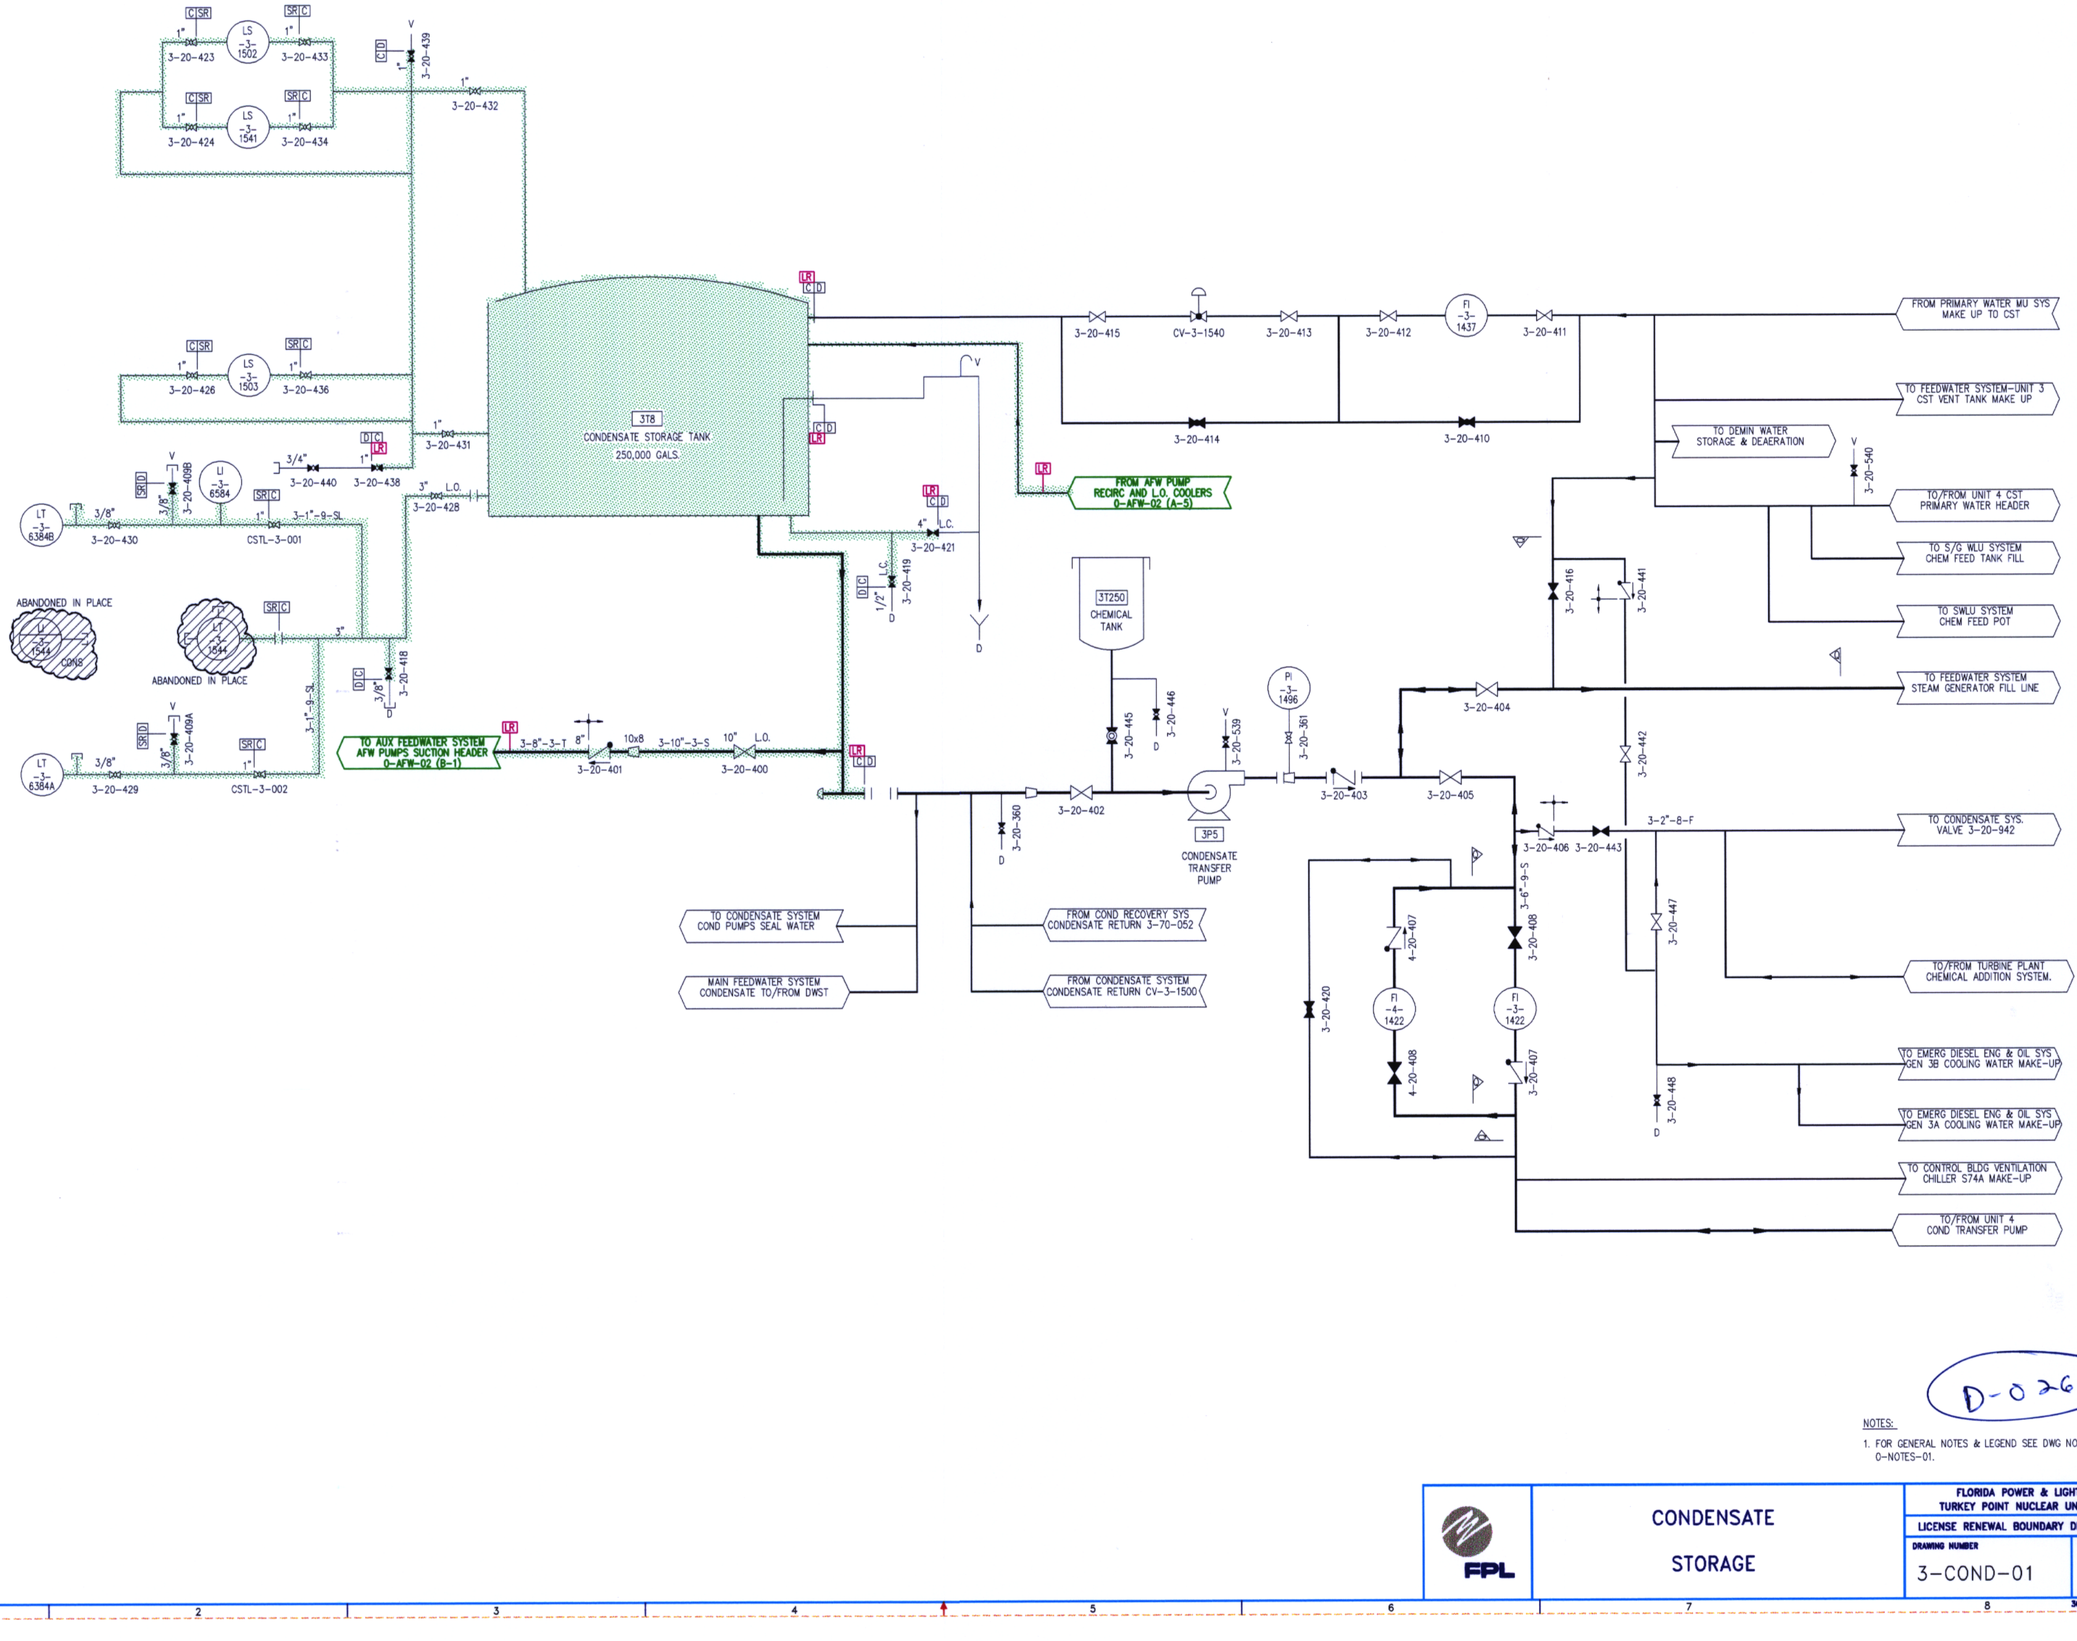


D-026

NOTES:

1. FOR GENERAL NOTES & LEGEND SEE DWG NO. O-NOTES-01.

| | | |
|---|---|---|
| FPL | CONDENSATE STORAGE | FLORIDA POWER & LIGHT<br>TURKEY POINT NUCLEAR UNIT 3<br>LICENSE RENEWAL BOUNDARY DRAWING |
| | | DRAWING NUMBER: 3-COND-01 — REVISION: 0 |

3COND01.DWG