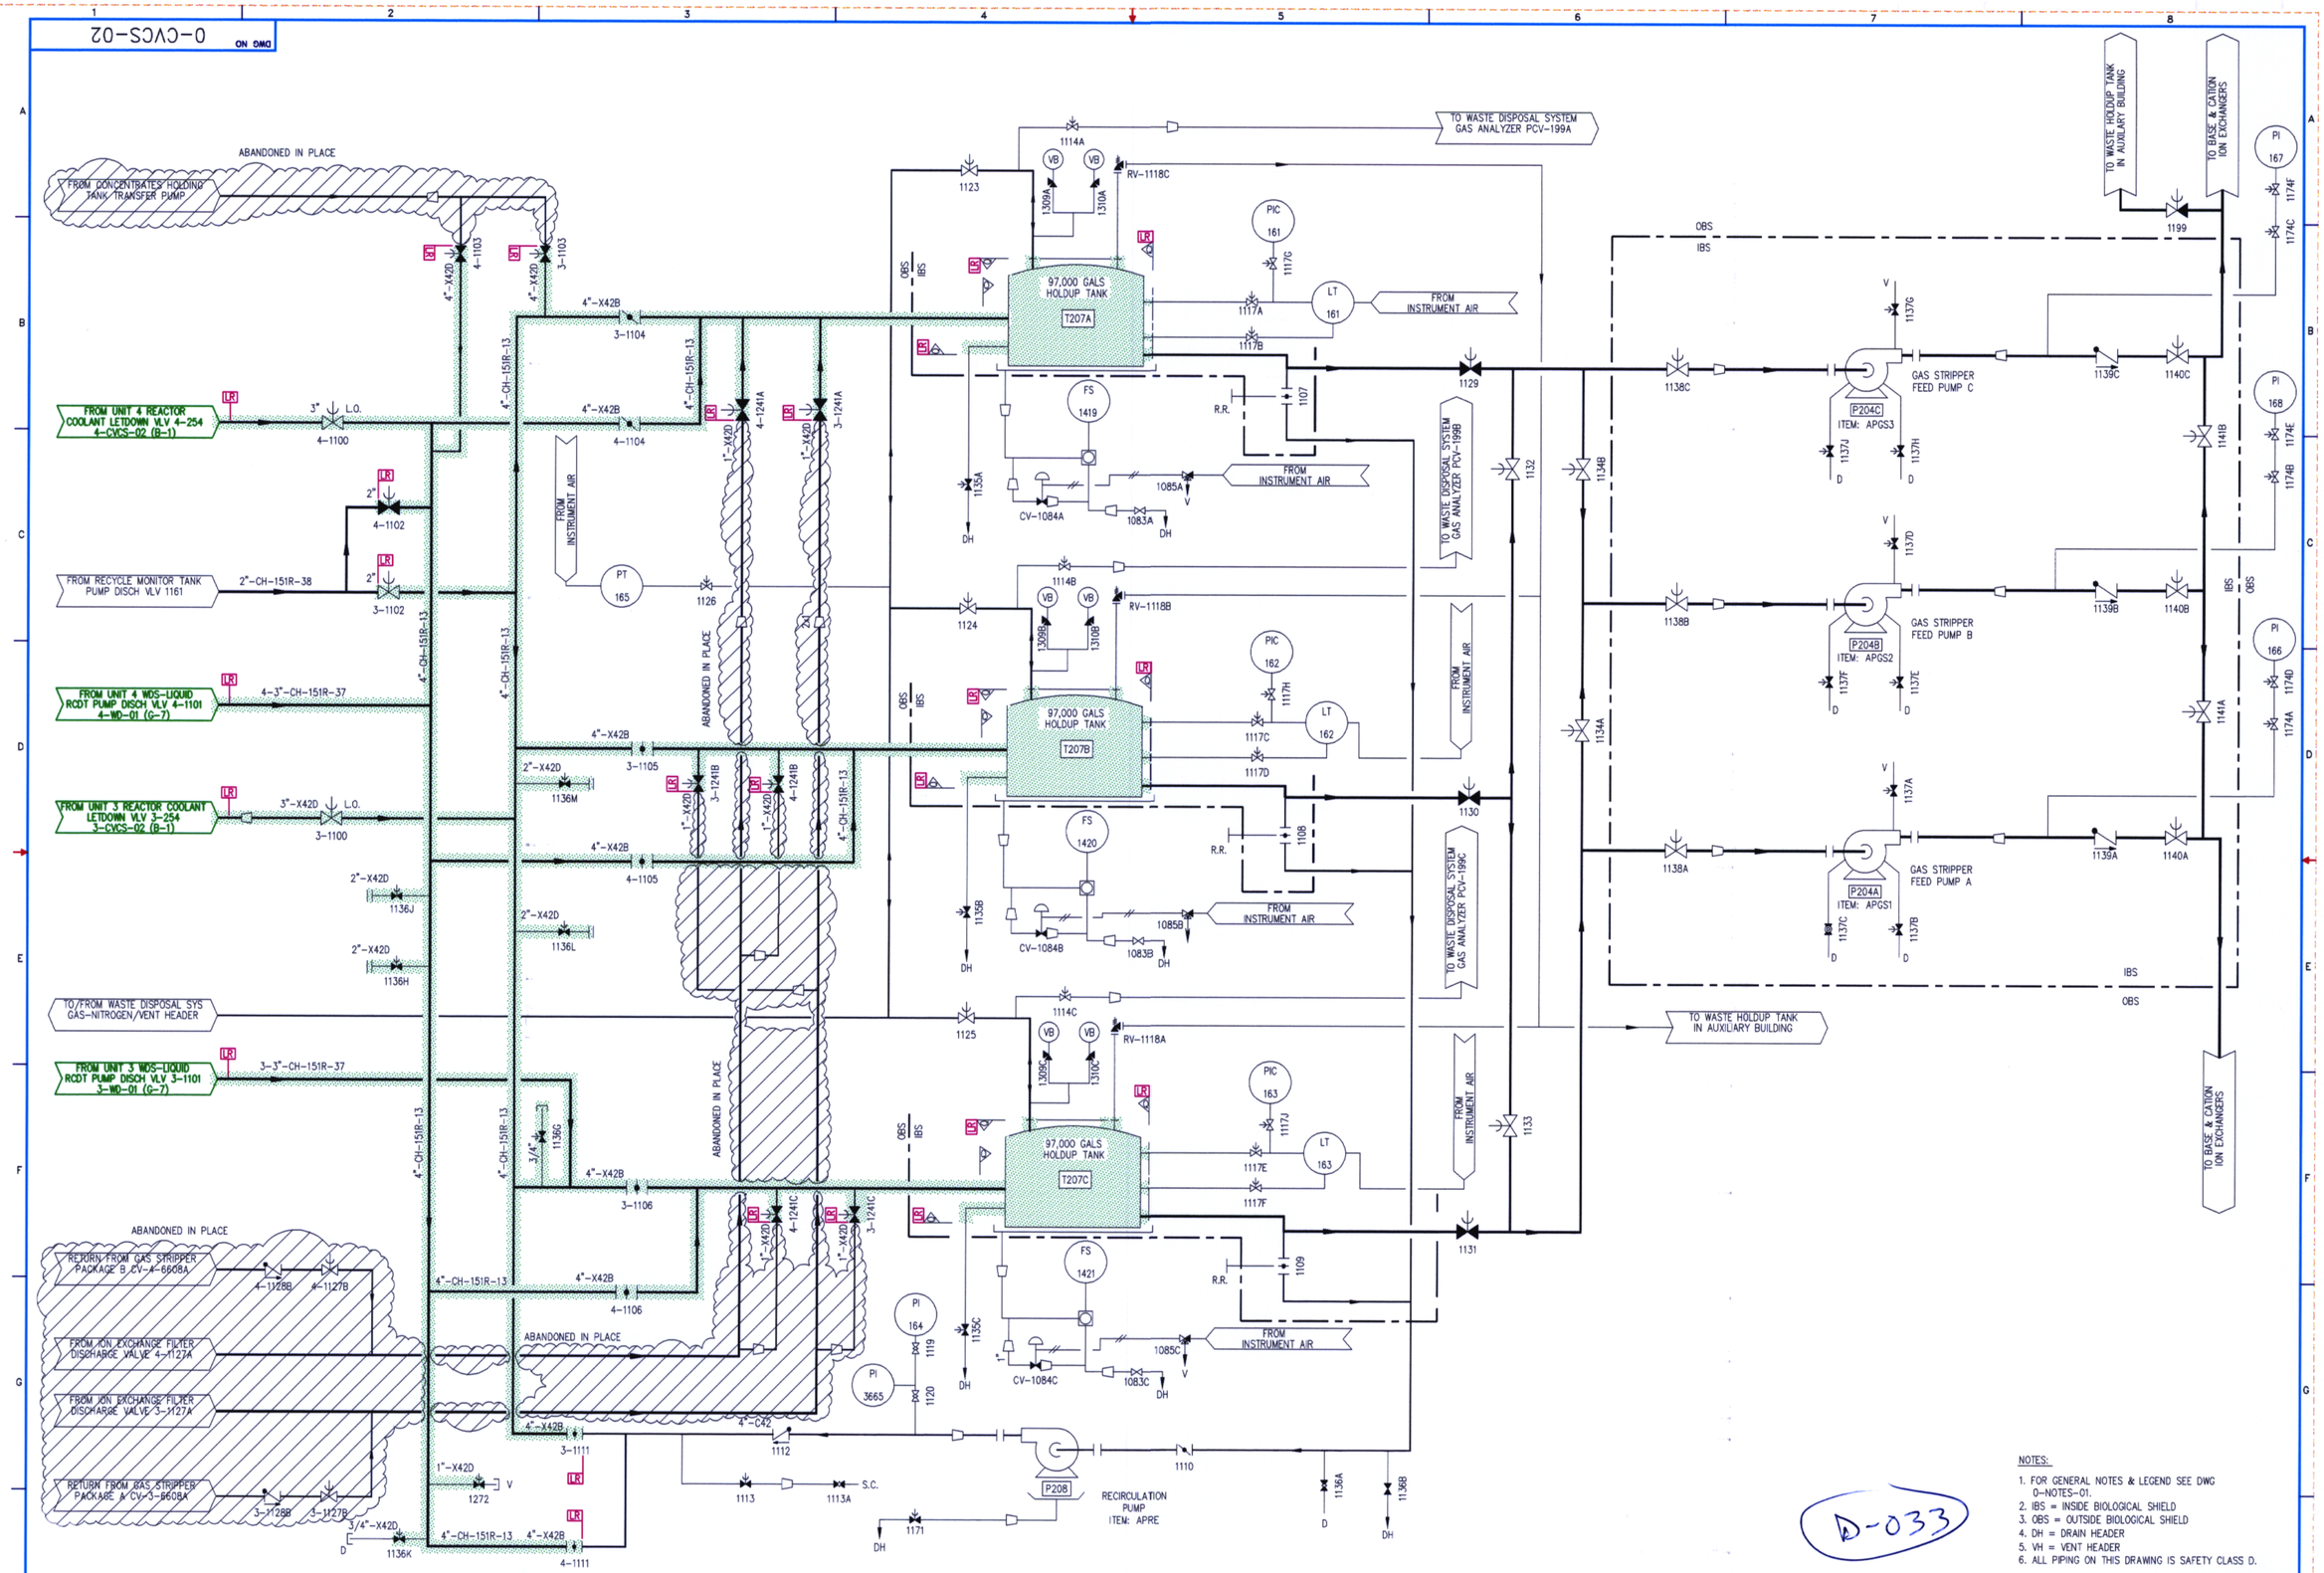

NOTES:

1. FOR GENERAL NOTES & LEGEND SEE DWG 0-NOTES-01.
2. IBS = INSIDE BIOLOGICAL SHIELD
3. OBS = OUTSIDE BIOLOGICAL SHIELD
4. DH = DRAIN HEADER
5. VH = VENT HEADER
6. ALL PIPING ON THIS DRAWING IS SAFETY CLASS D.

FPL

CHEMICAL & VOLUME CONTROL

FLORIDA POWER & LIGHT
TURKEY POINT NUCLEAR UNITS 3 & 4
LICENSE RENEWAL BOUNDARY DRAWING

DRAWING NUMBER	REVISION
0-CVCS-02	0

0CVCS02.DWG