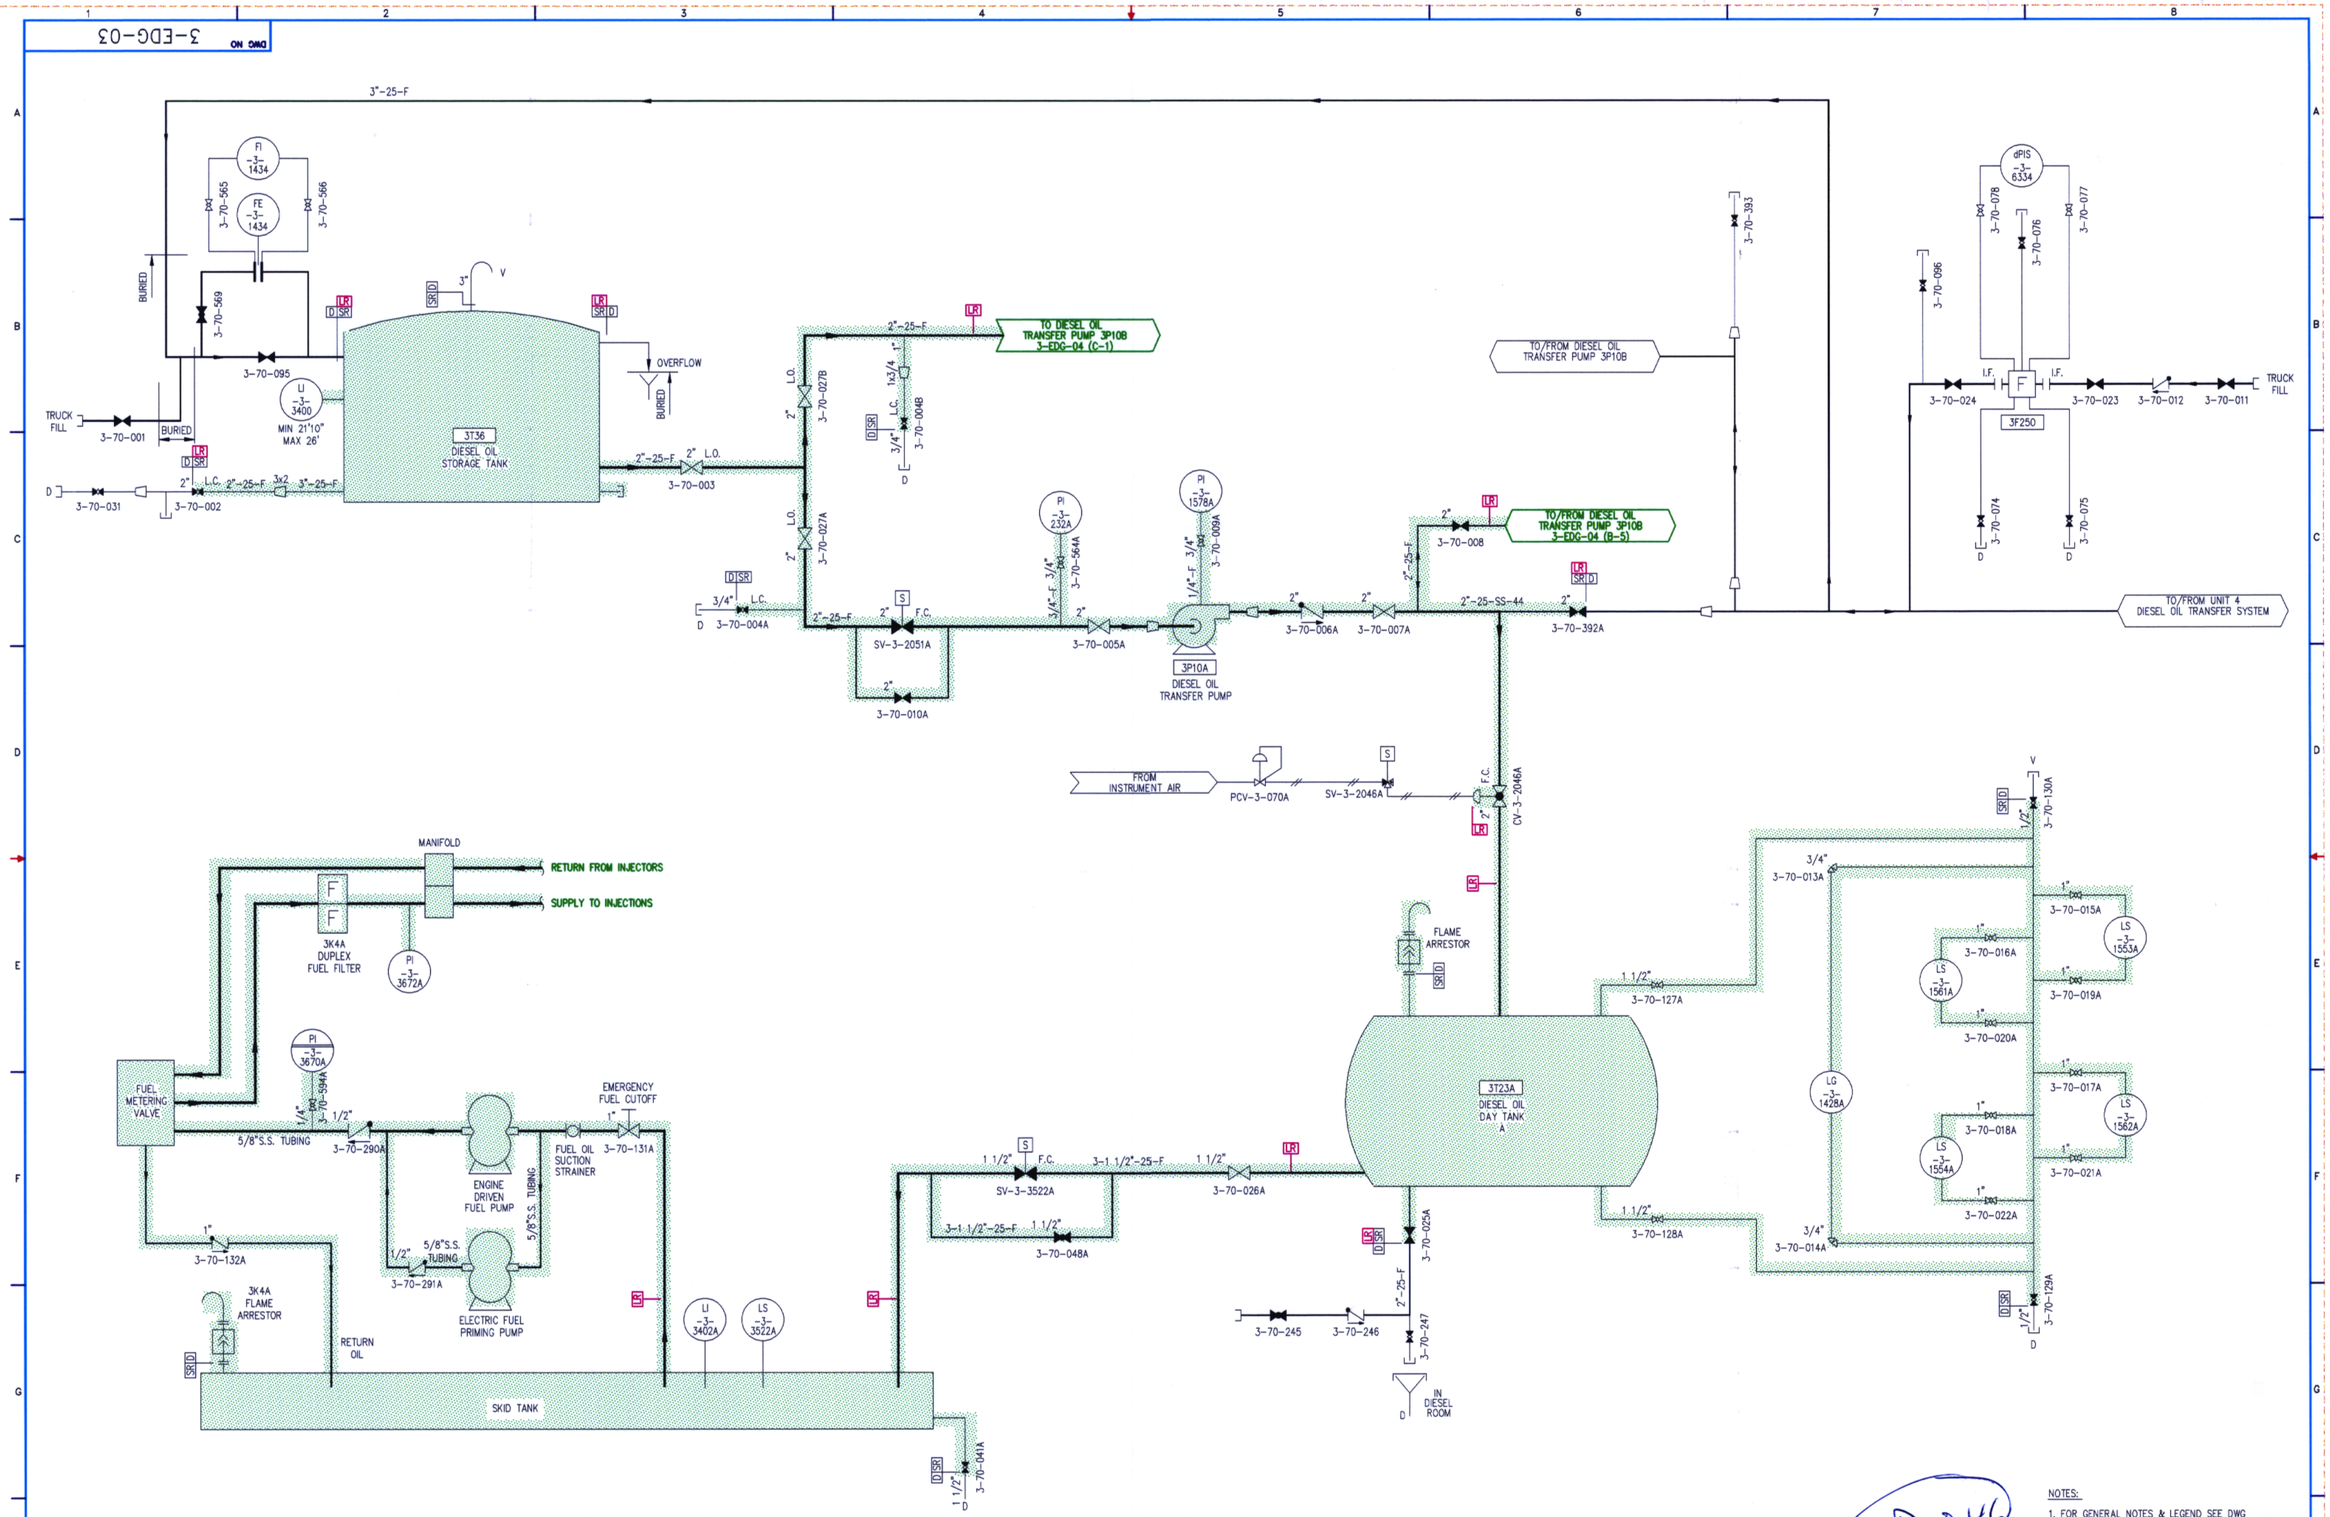

D-046

NOTES:

1. FOR GENERAL NOTES & LEGEND SEE DWG 0-NOTES-01.
2. ALL COMPONENTS DEPICTED ON THIS DRAWING ARE WITHIN SYSTEM SEISMIC/Q-BOUNDARY.

FPL

EMERGENCY DIESEL GENERATOR-FUEL OIL

FLORIDA POWER & LIGHT
TURKEY POINT NUCLEAR UNIT 3
LICENSE RENEWAL BOUNDARY DRAWING

DRAWING NUMBER	REVISION
3-EDG-03	0

3EDG03.DWG