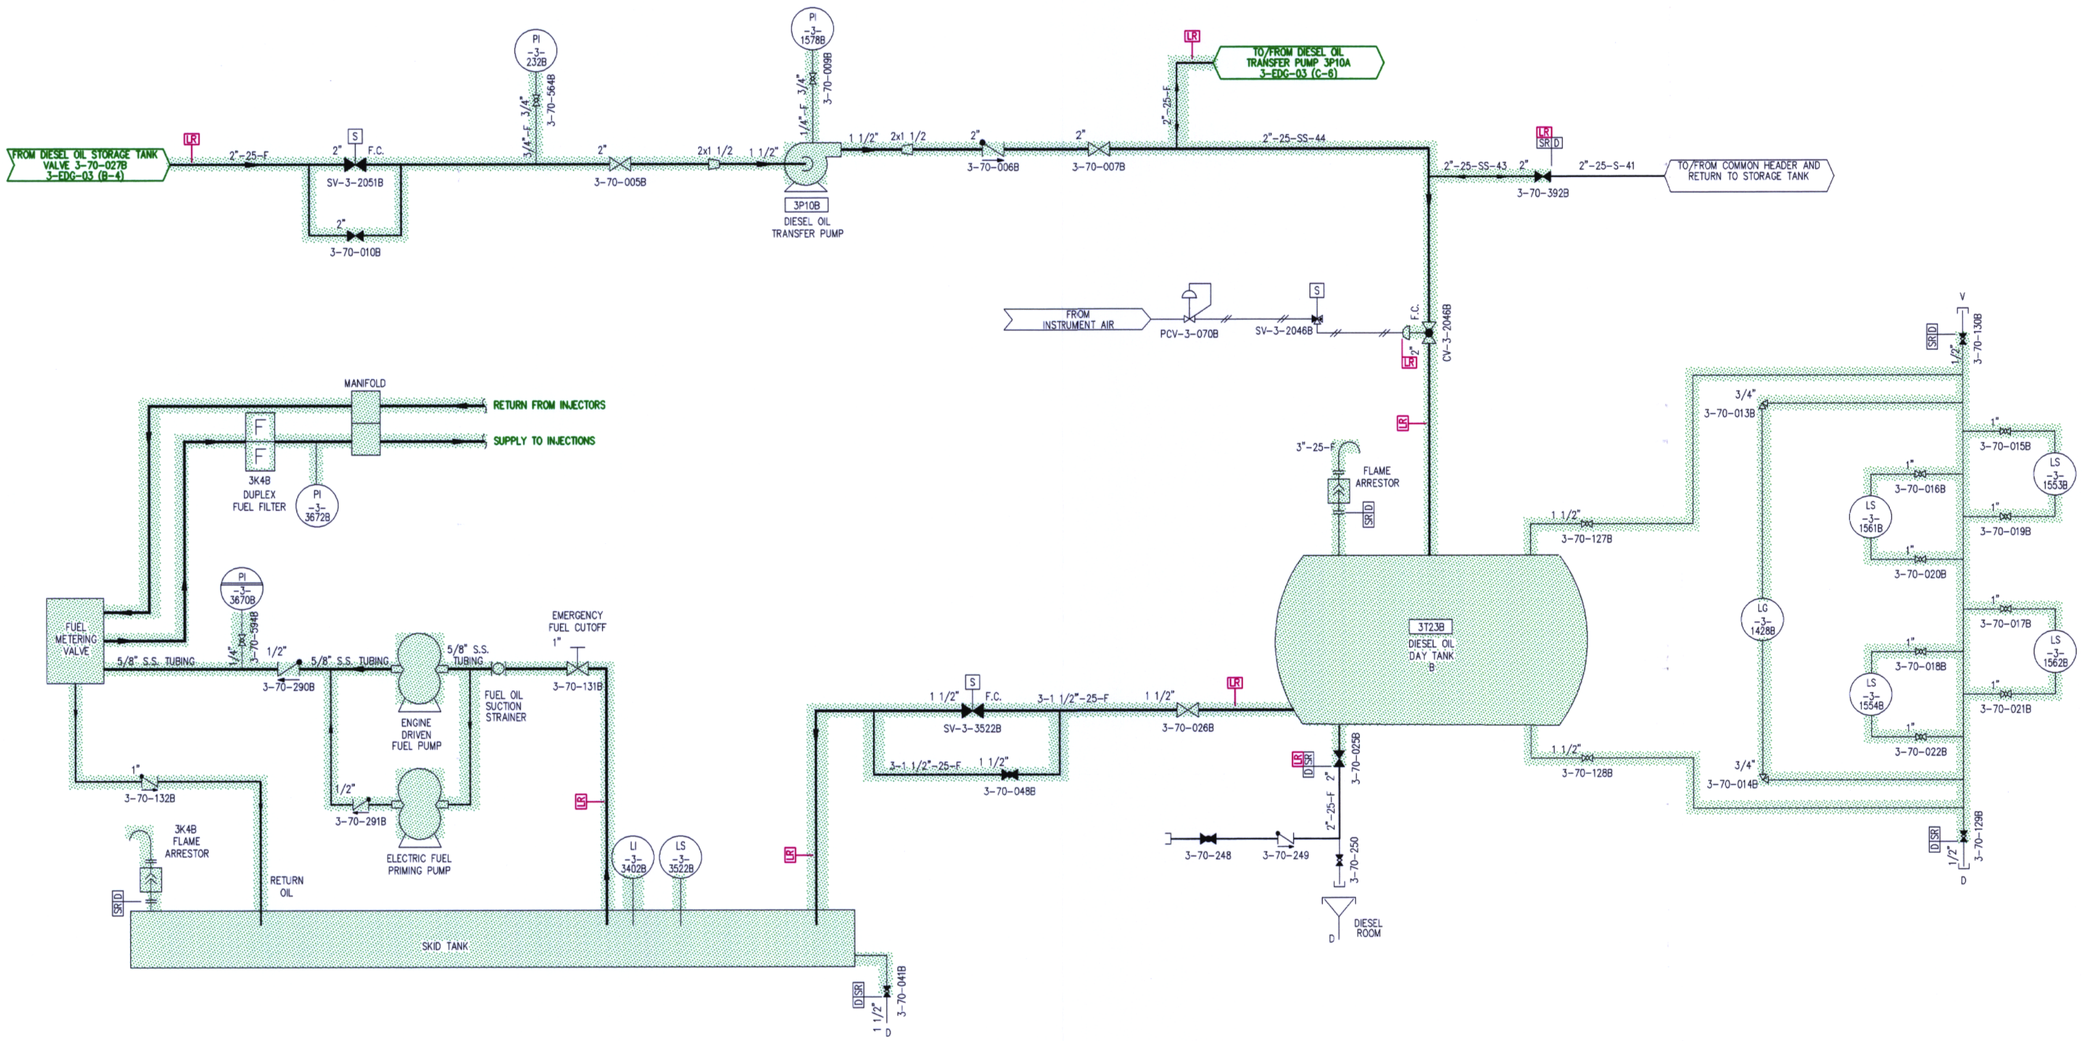

NOTES:

1. FOR GENERAL NOTES & LEGEND SEE DWG 0-NOTES-01.
2. ALL COMPONENTS DEPICTED ON THIS DRAWING ARE WITHIN SYSTEM SEISMIC/Q-BOUNDARY.

D-047

FPL

EMERGENCY DIESEL GENERATOR-FUEL OIL

FLORIDA POWER & LIGHT
TURKEY POINT NUCLEAR UNIT 3
LICENSE RENEWAL BOUNDARY DRAWING

DRAWING NUMBER: 3-EDG-04
REVISION: 0

3EDG04.DWG