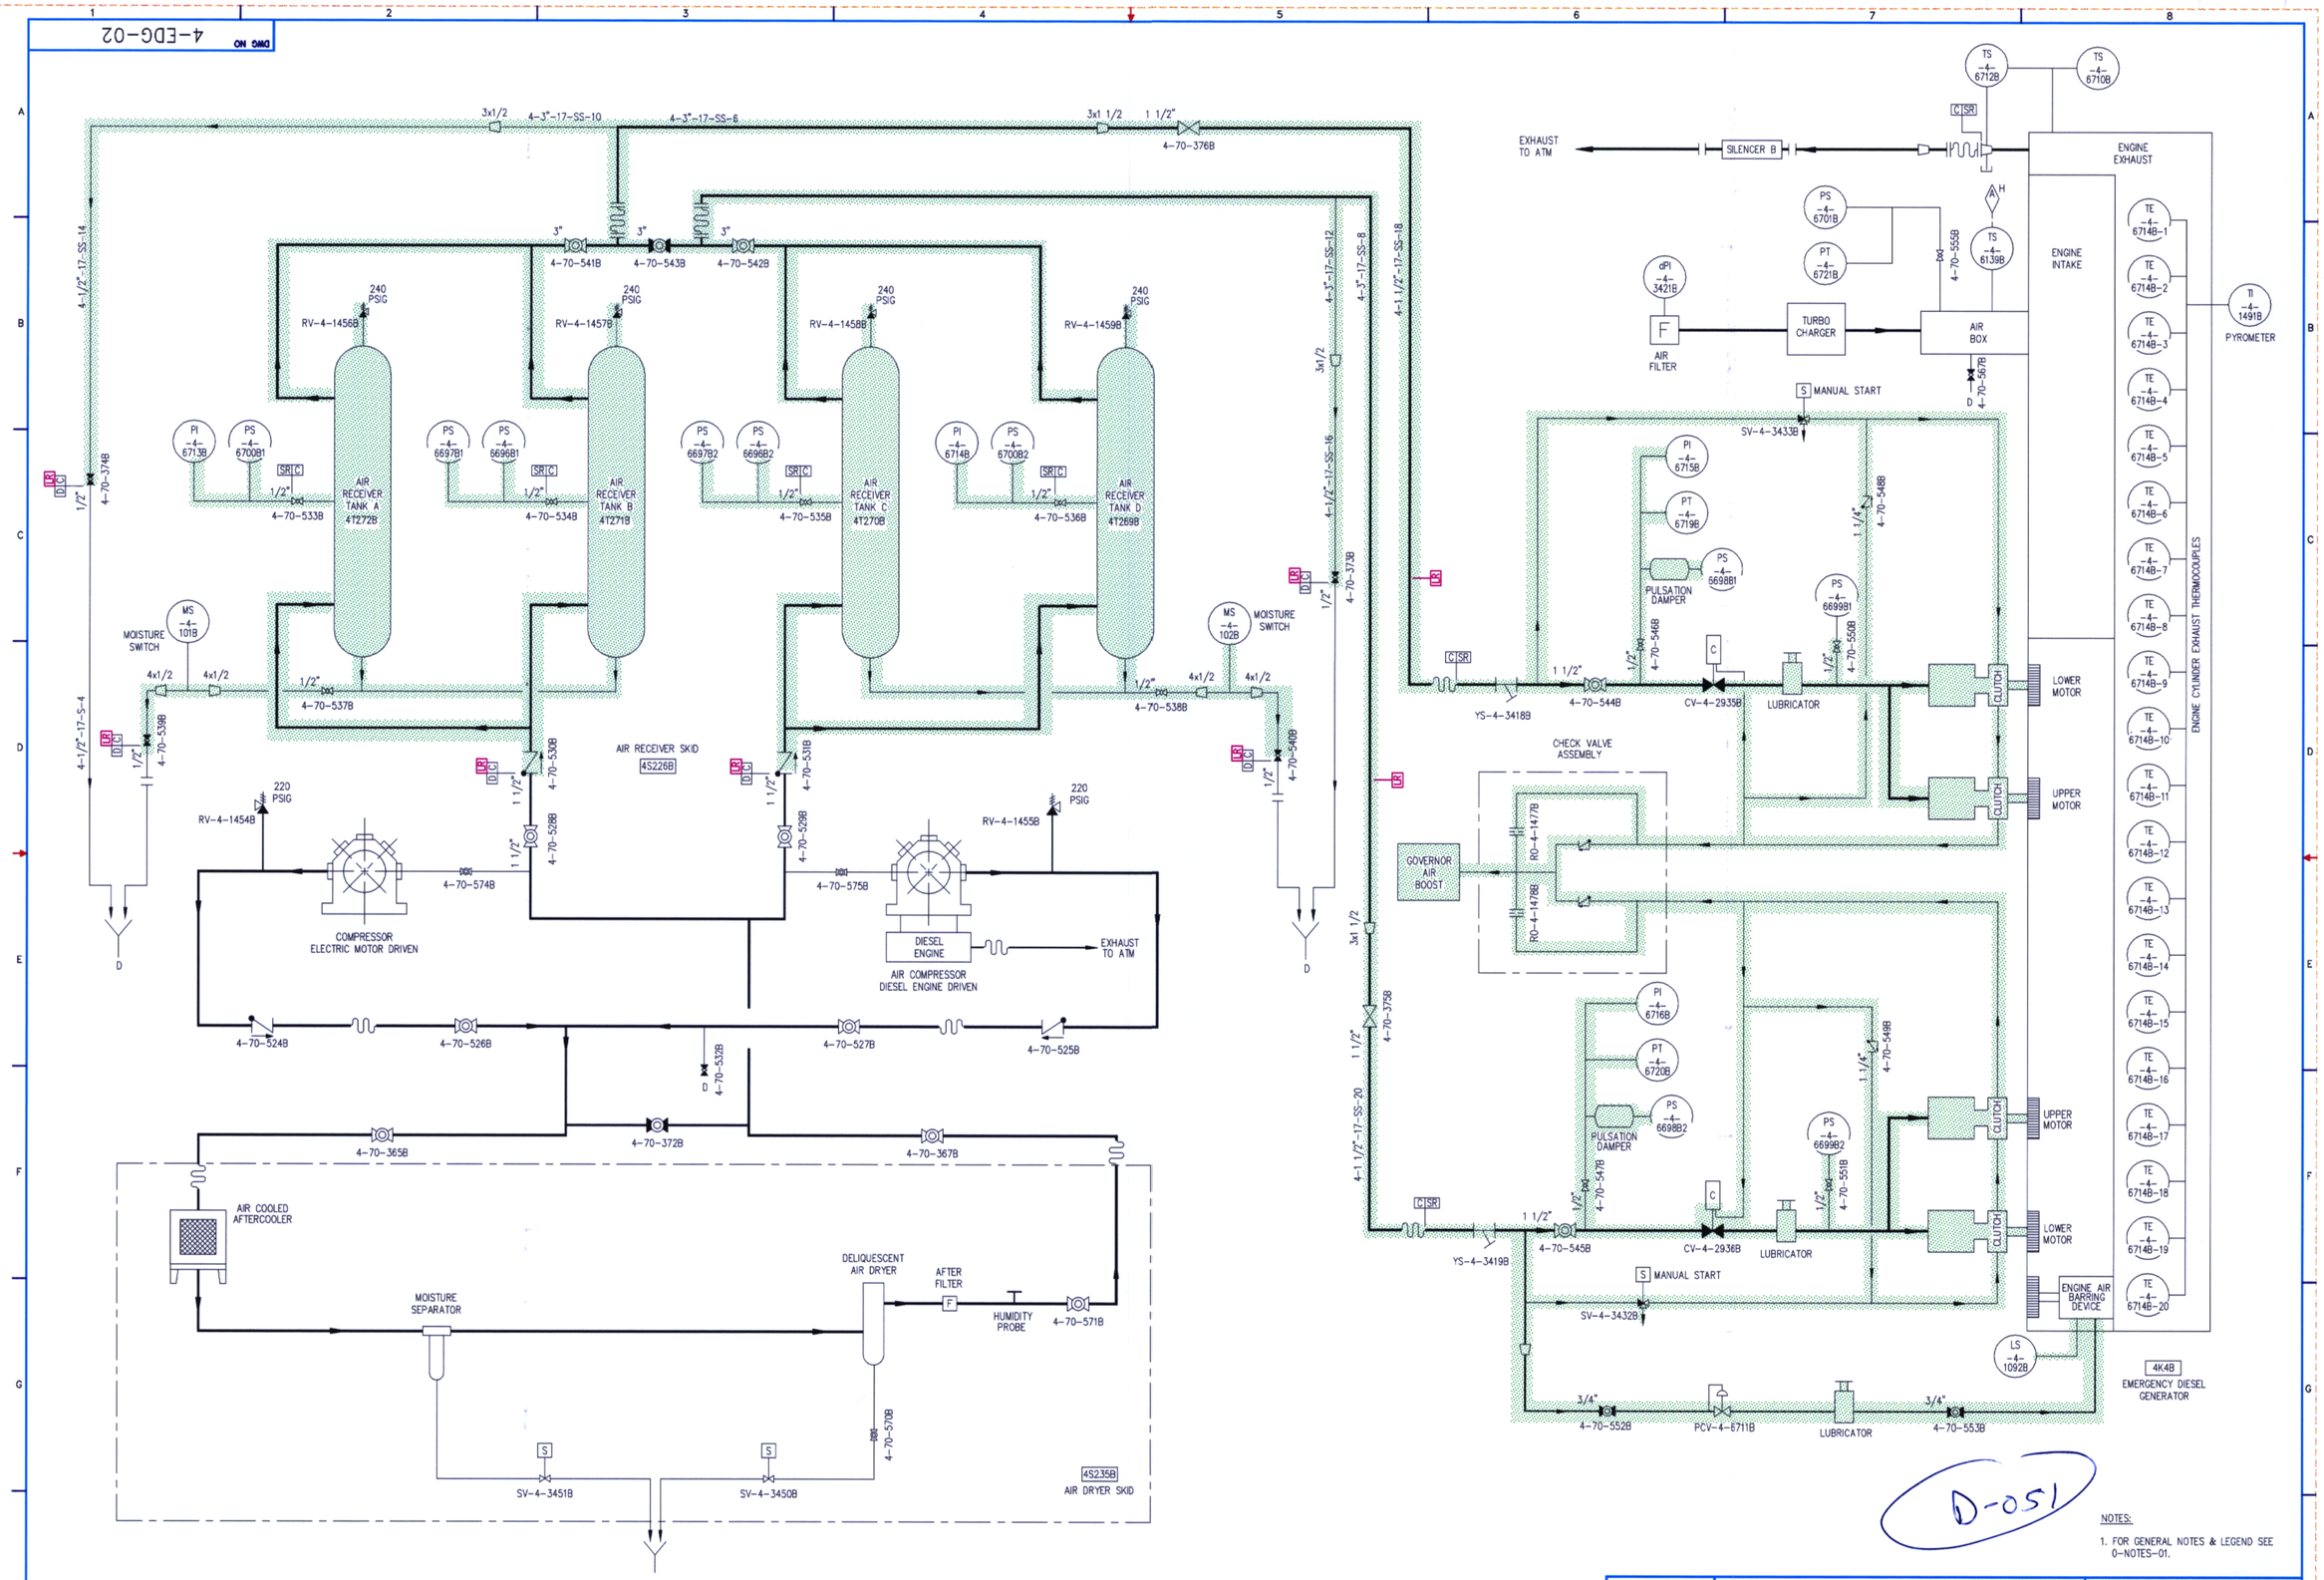


D-051

NOTES:

1. FOR GENERAL NOTES & LEGEND SEE 0-NOTES-01.

FPL

EMERGENCY DIESEL GENERATOR-AIR START

FLORIDA POWER & LIGHT
TURKEY POINT NUCLEAR UNIT 4
LICENSE RENEWAL BOUNDARY DRAWING

| DRAWING NUMBER | REVISION |
|---|---|
| 4-EDG-02 | 0 |

4EDG02.DWG