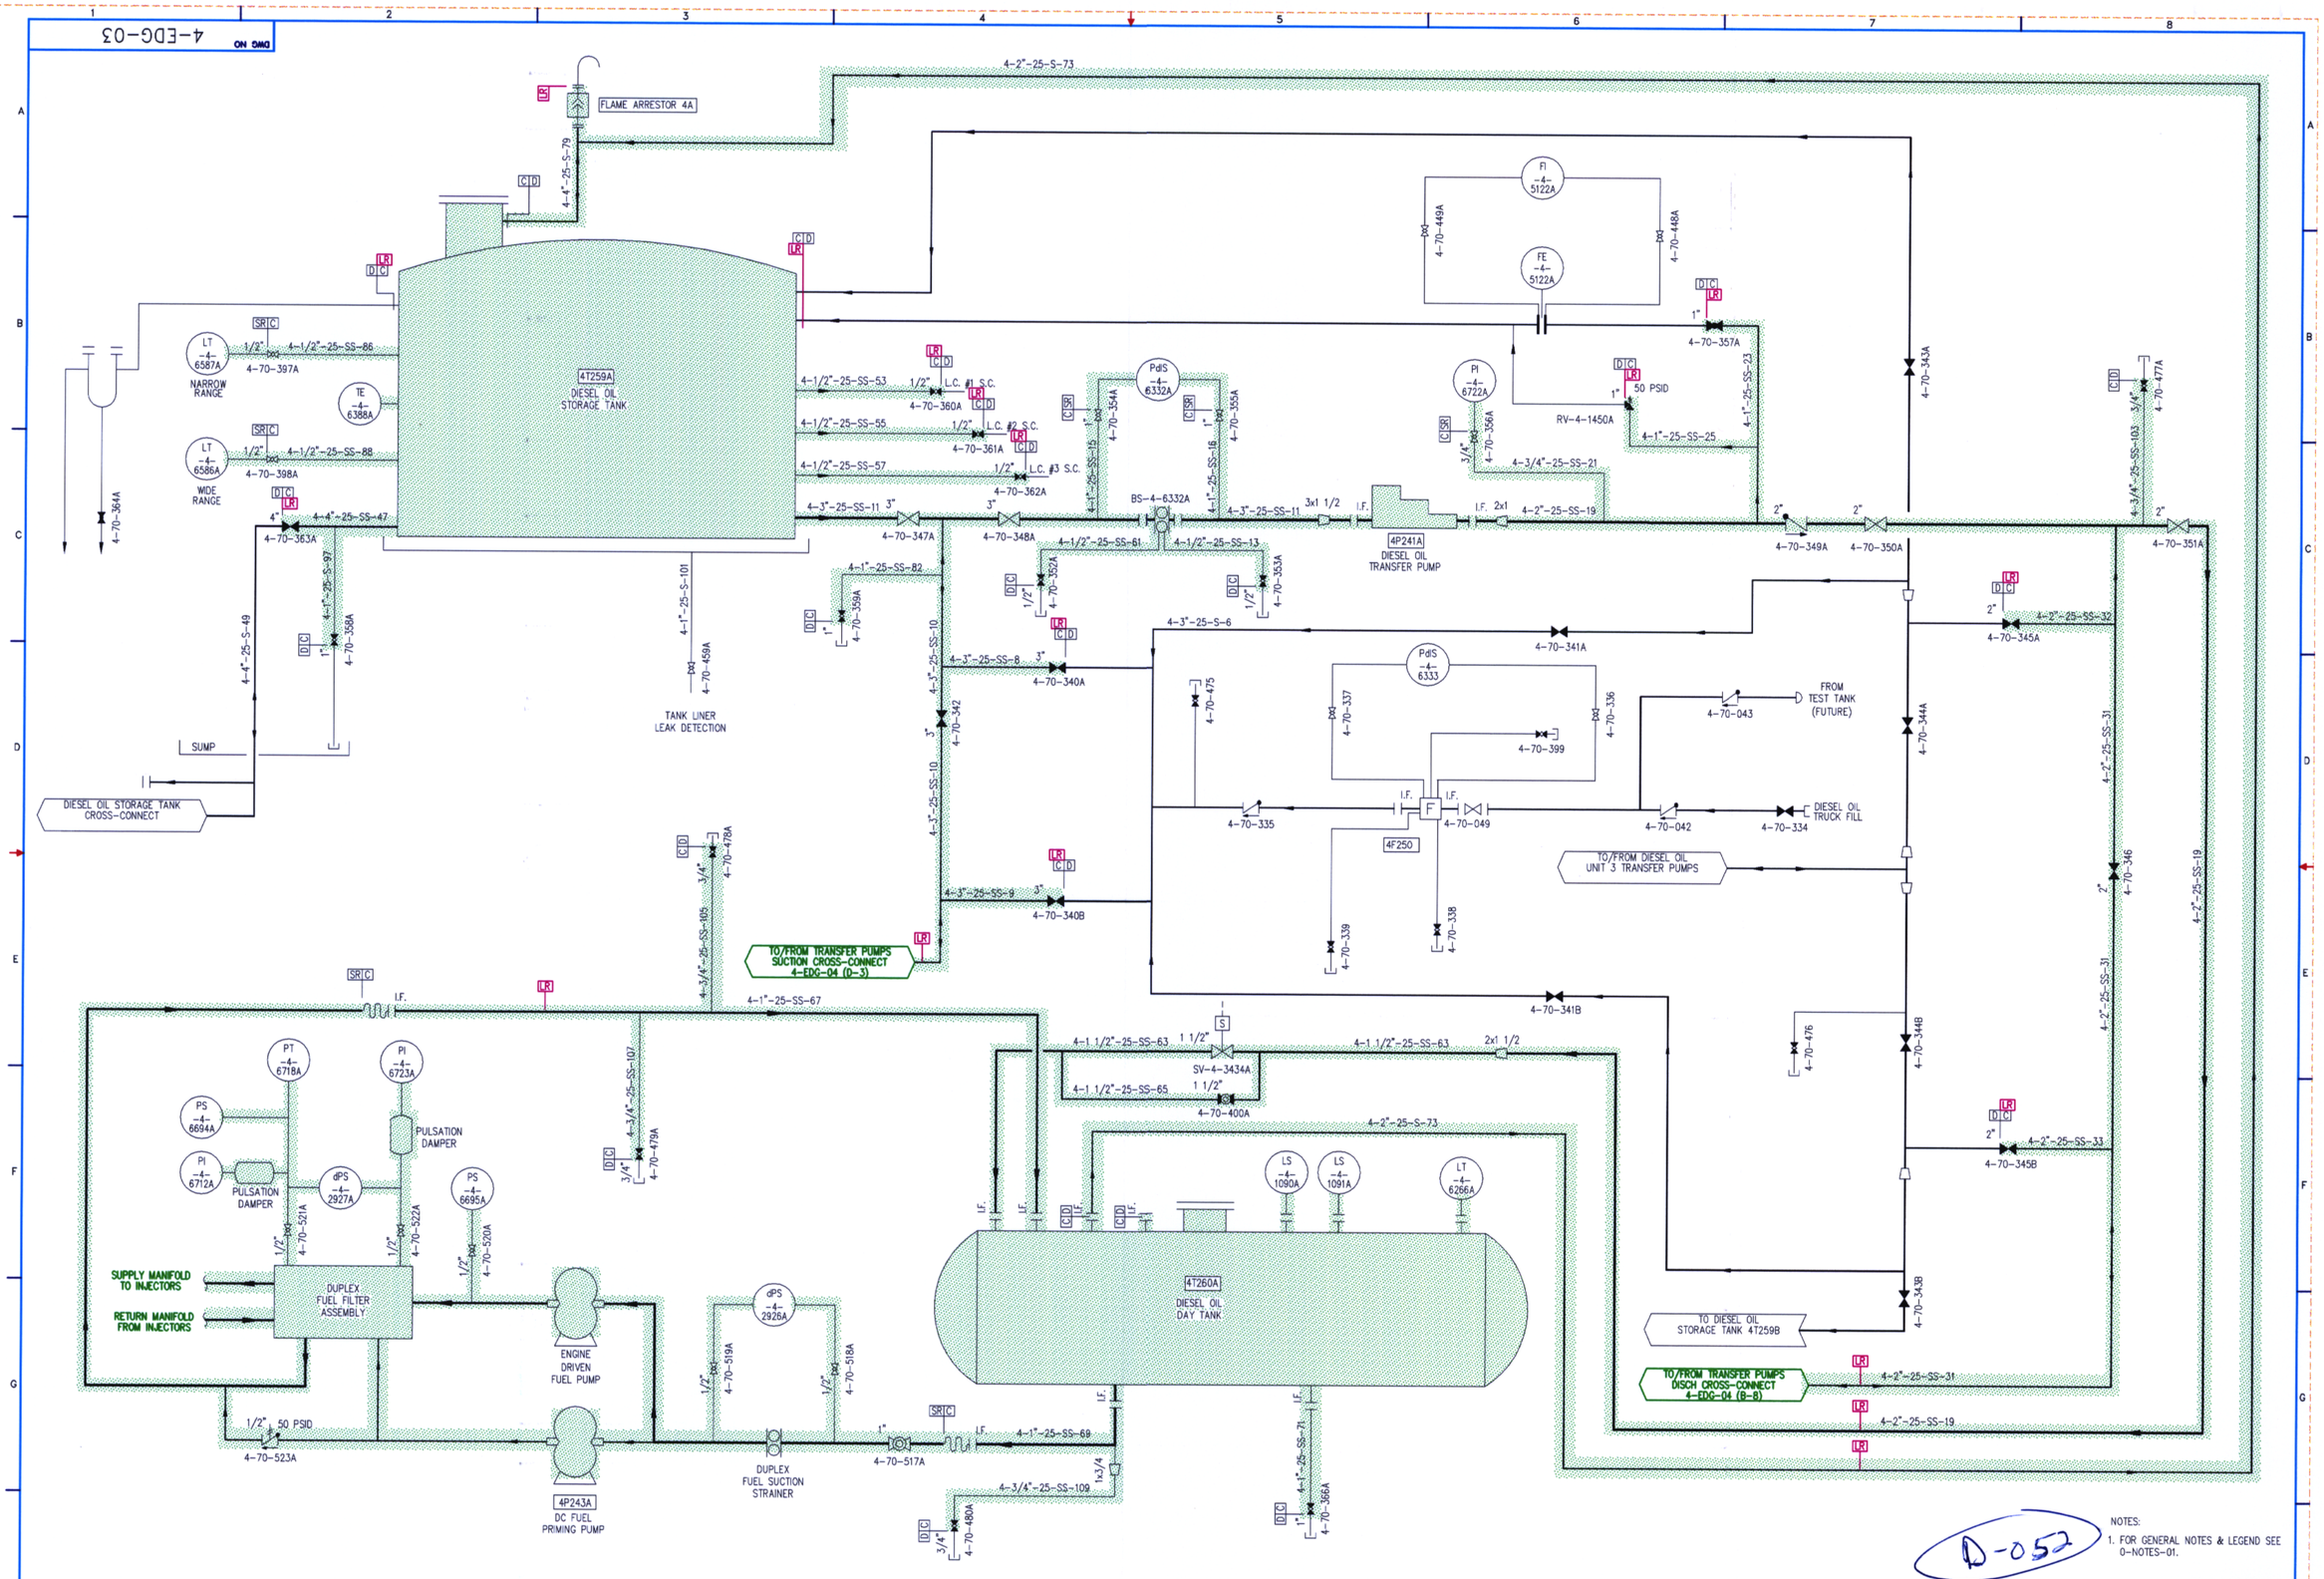

D-052

NOTES:
1. FOR GENERAL NOTES & LEGEND SEE 0-NOTES-01.

FPL

EMERGENCY DIESEL GENERATOR-FUEL OIL

FLORIDA POWER & LIGHT
TURKEY POINT NUCLEAR UNIT 4
LICENSE RENEWAL BOUNDARY DRAWING

DRAWING NUMBER	REVISION
4-EDG-03	0

4EDG03.DWG