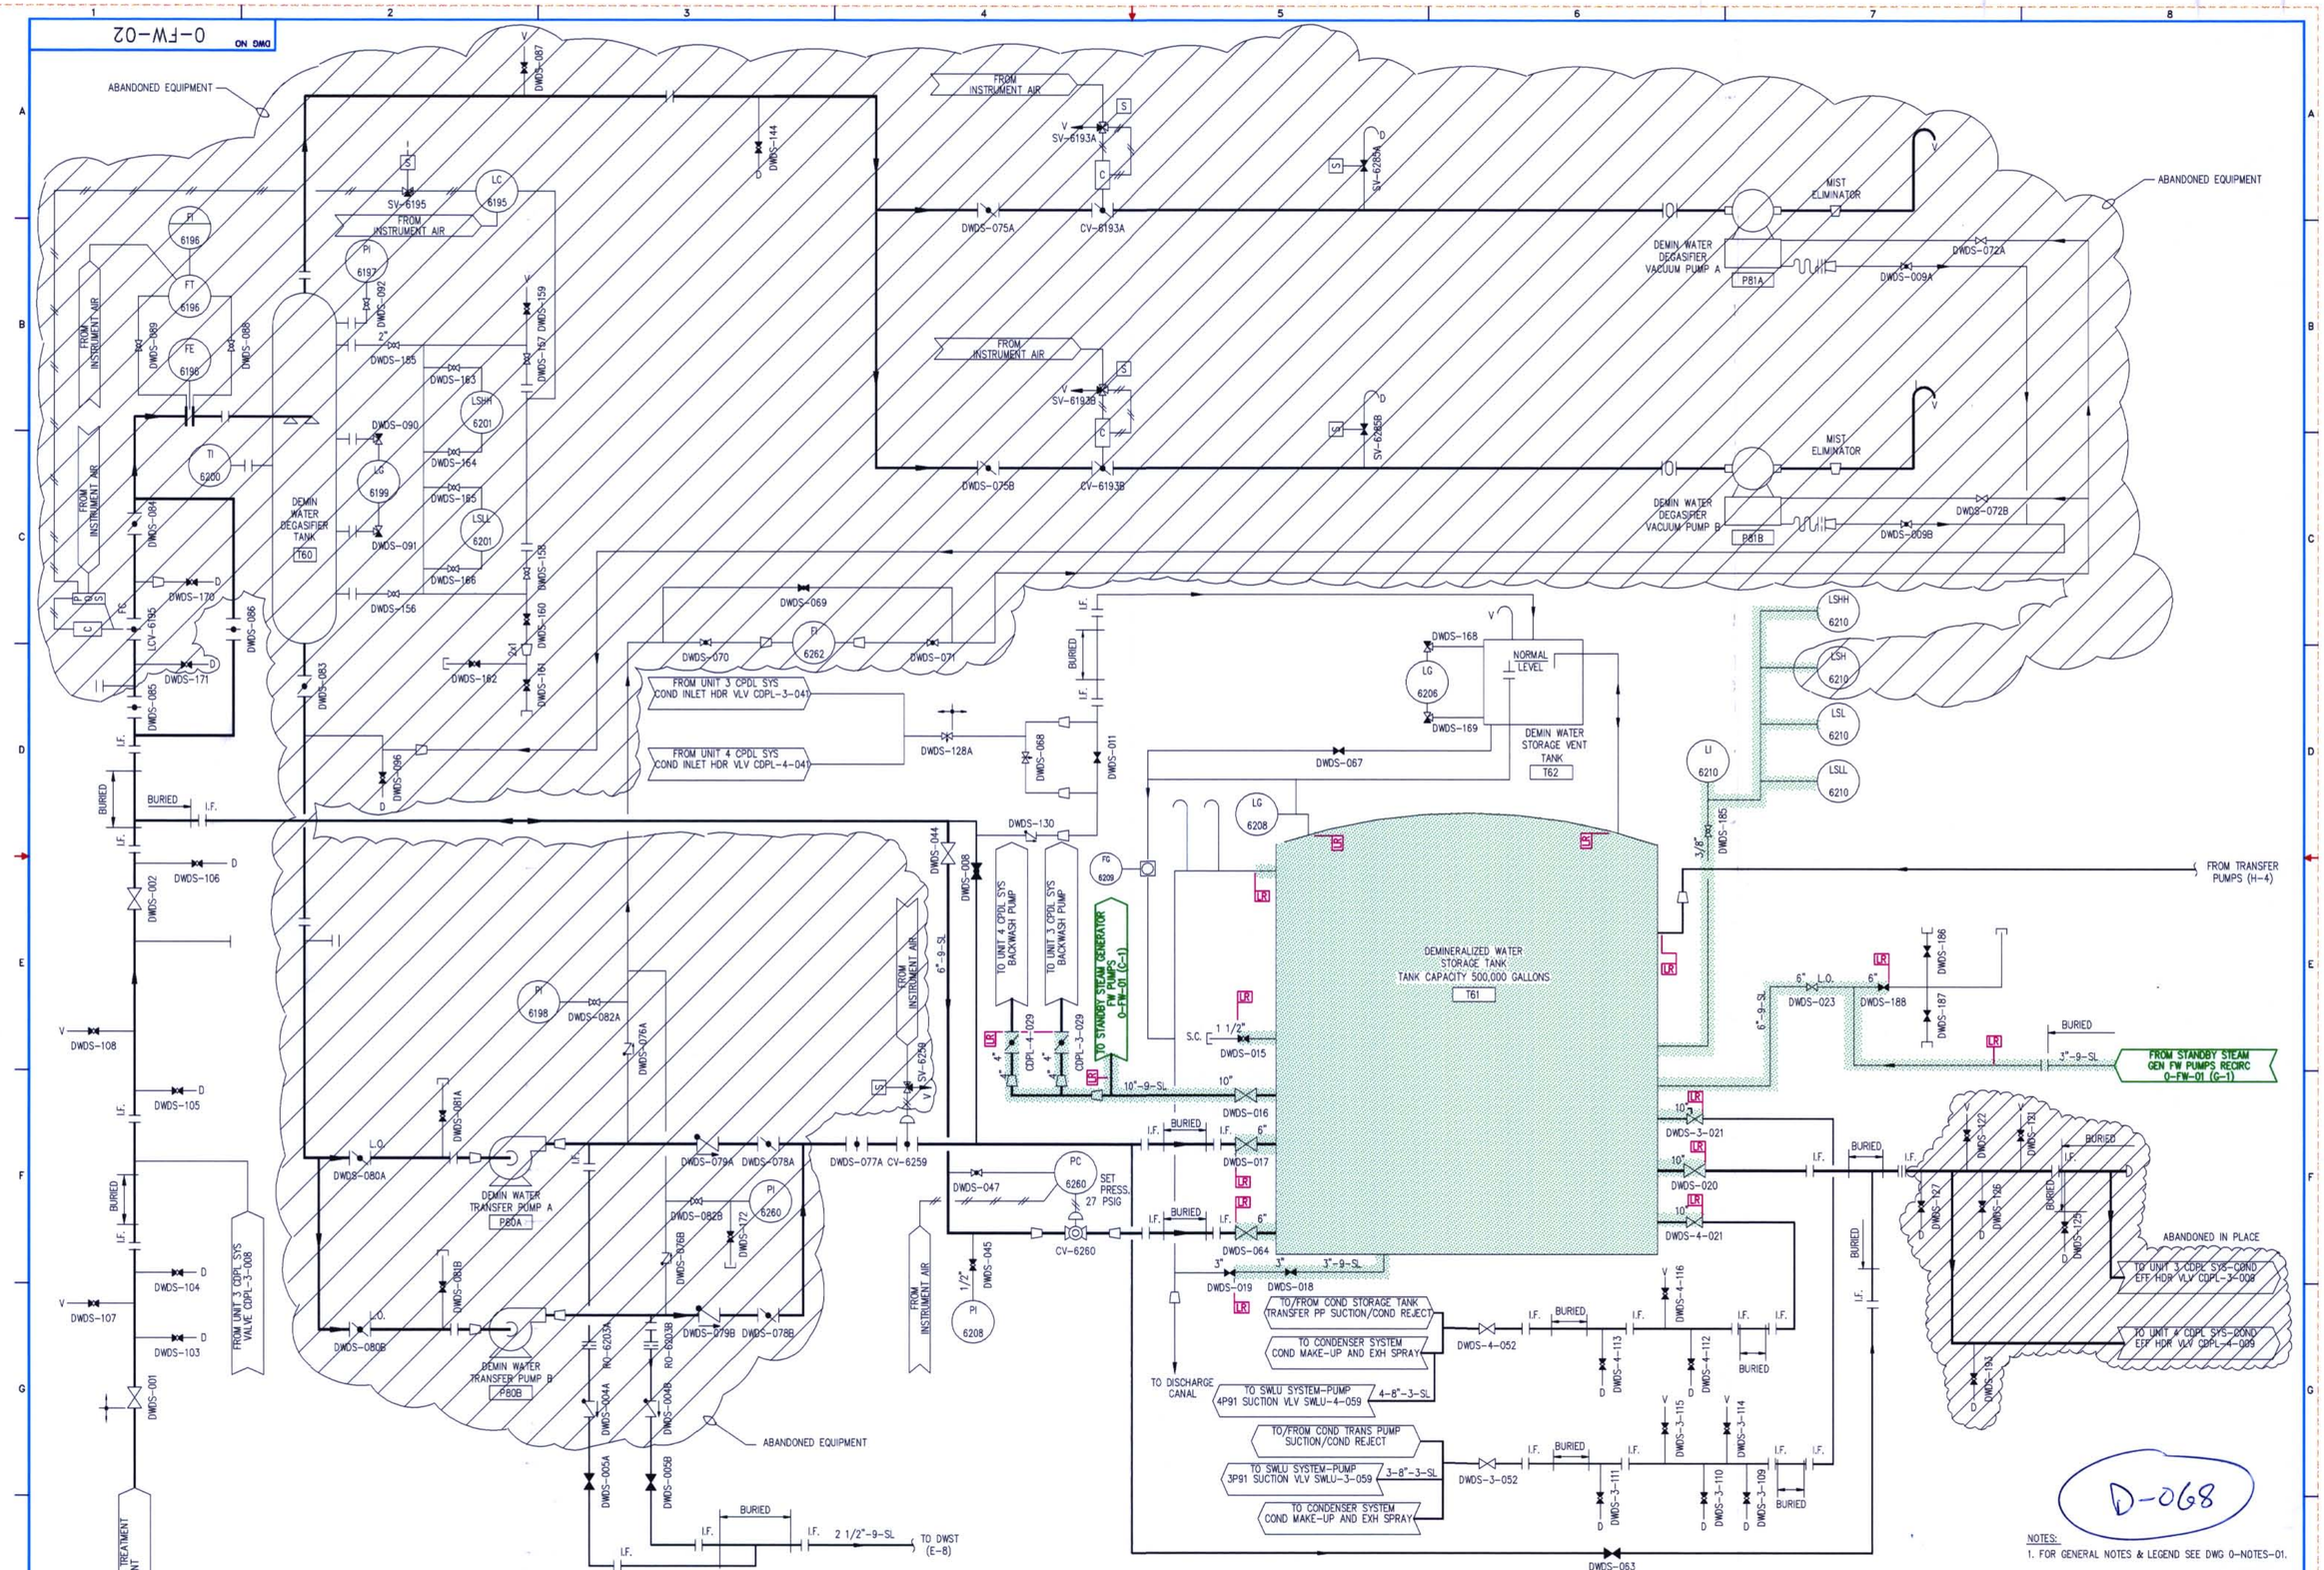

NOTES:
1. FOR GENERAL NOTES & LEGEND SEE DWG 0-NOTES-01.

FPL

FEEDWATER

FLORIDA POWER & LIGHT
TURKEY POINT NUCLEAR UNITS 3 & 4
LICENSE RENEWAL BOUNDARY DRAWING

DRAWING NUMBER	REVISION
0-FW-02	0

0FW02.DWG