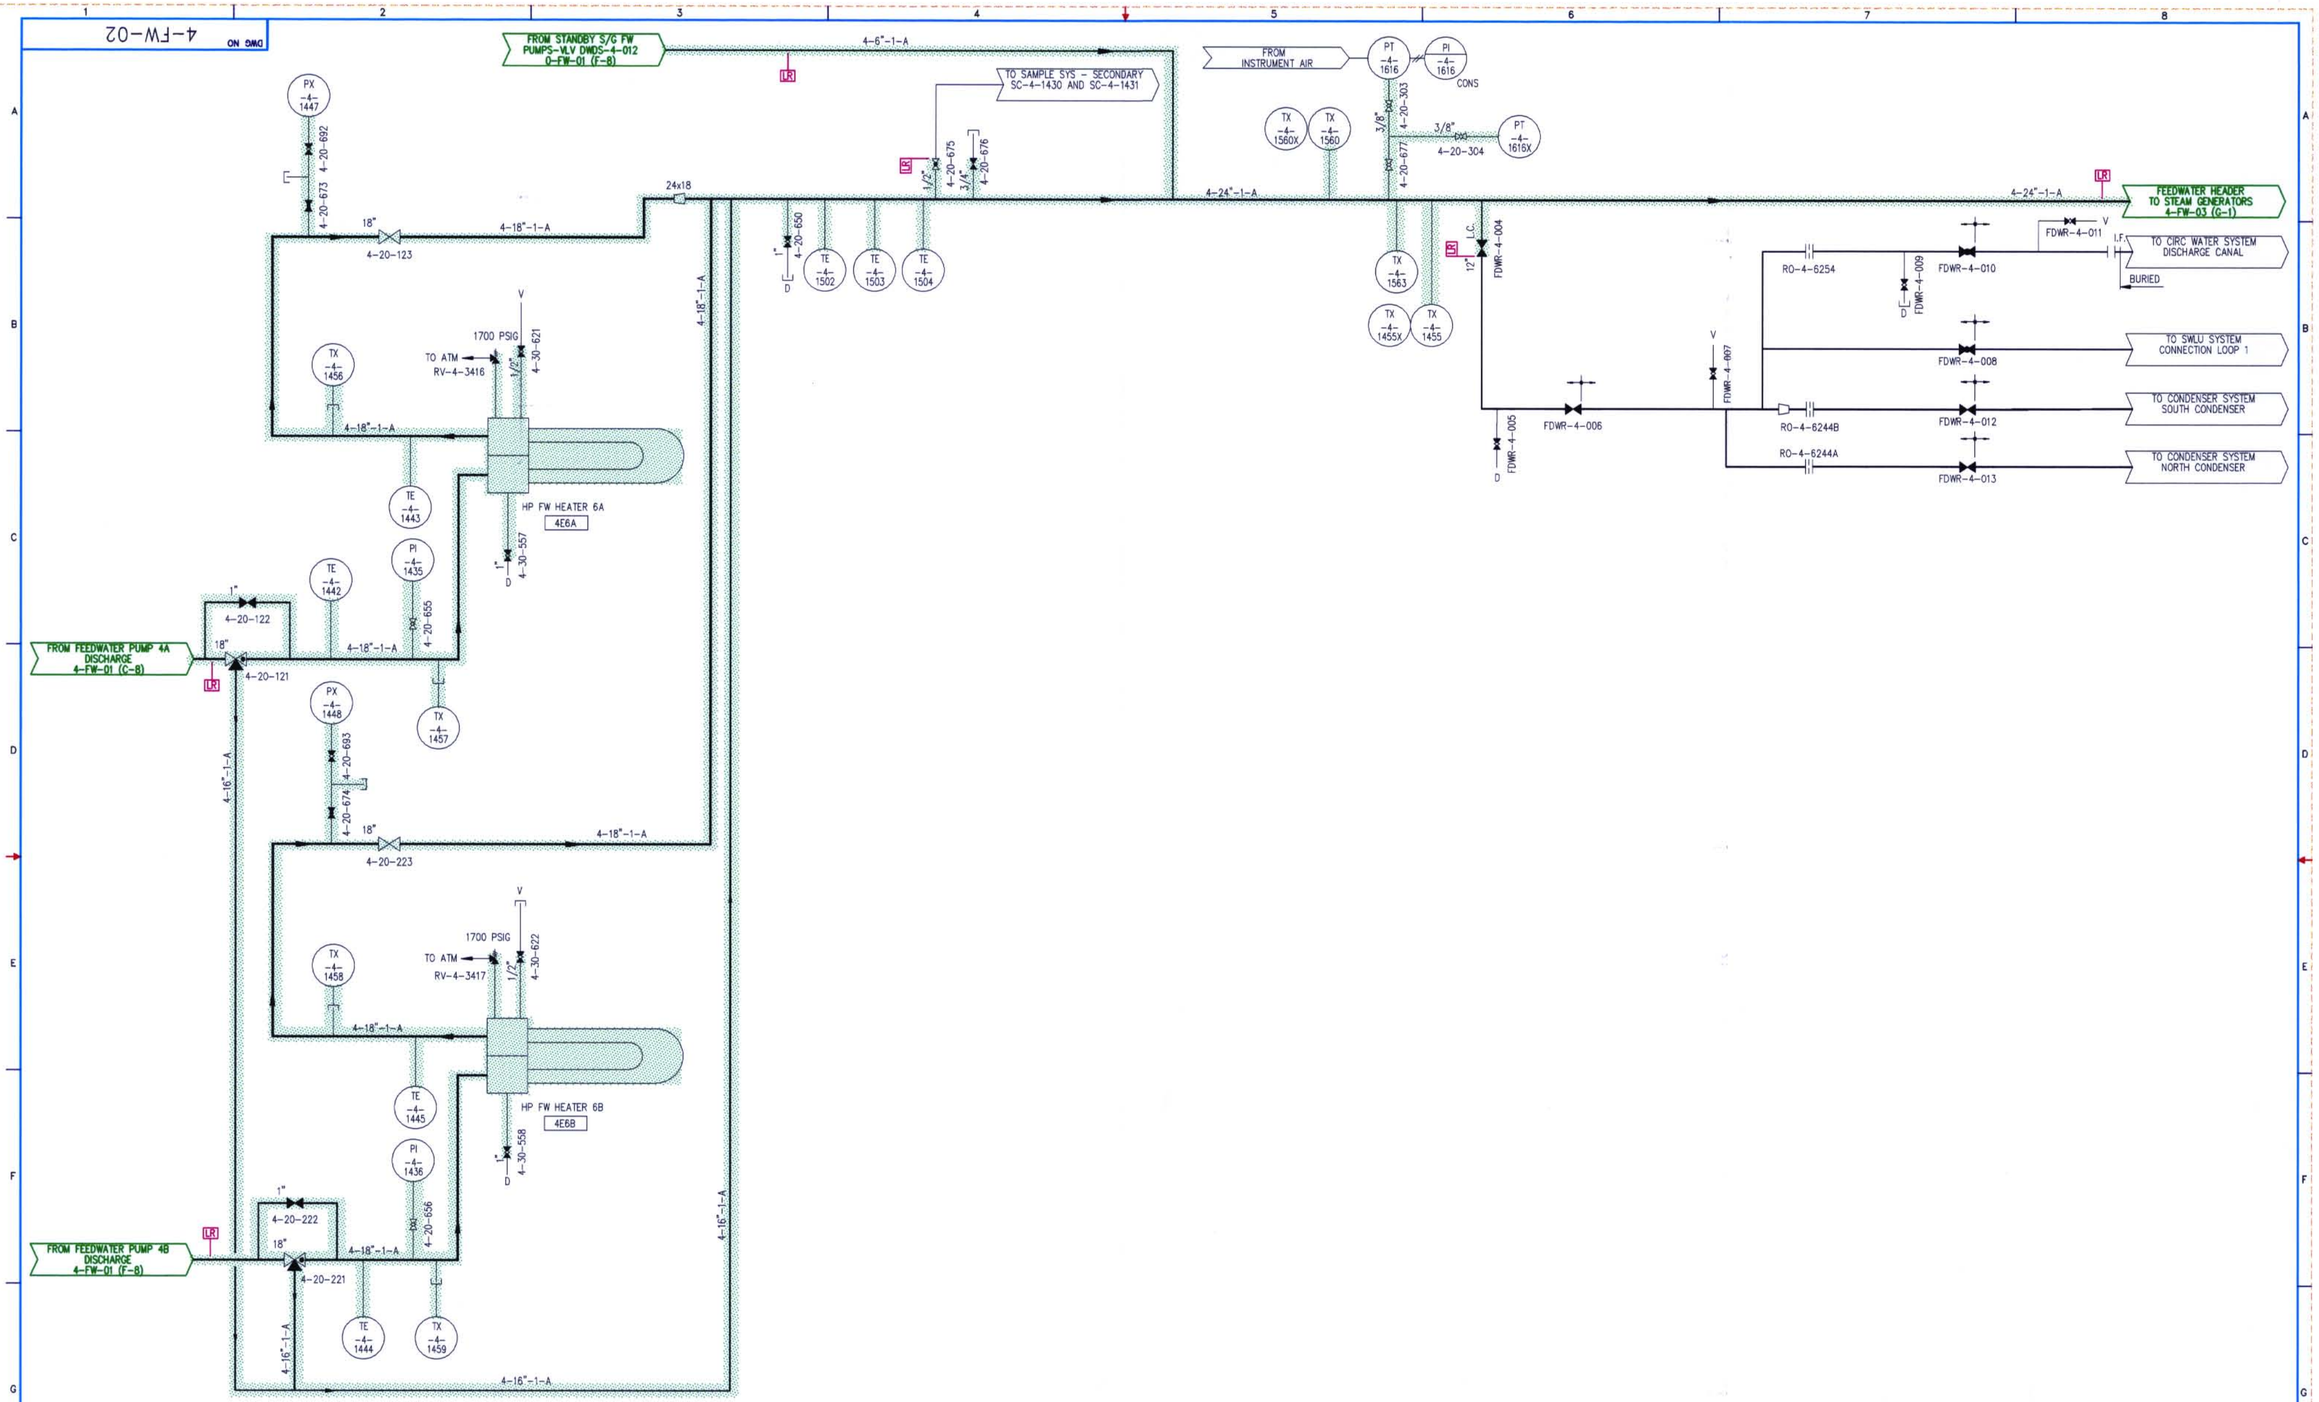

D-074

NOTES:

1. FOR GENERAL NOTES & LEGEND SEE DWG NO. 0-NOTES-01.

FPL	FEEDWATER	FLORIDA POWER & LIGHT TURKEY POINT NUCLEAR UNIT 4 LICENSE RENEWAL BOUNDARY DRAWING
		DRAWING NUMBER: 4-FW-02 — REVISION: 0

4FW02.DWG