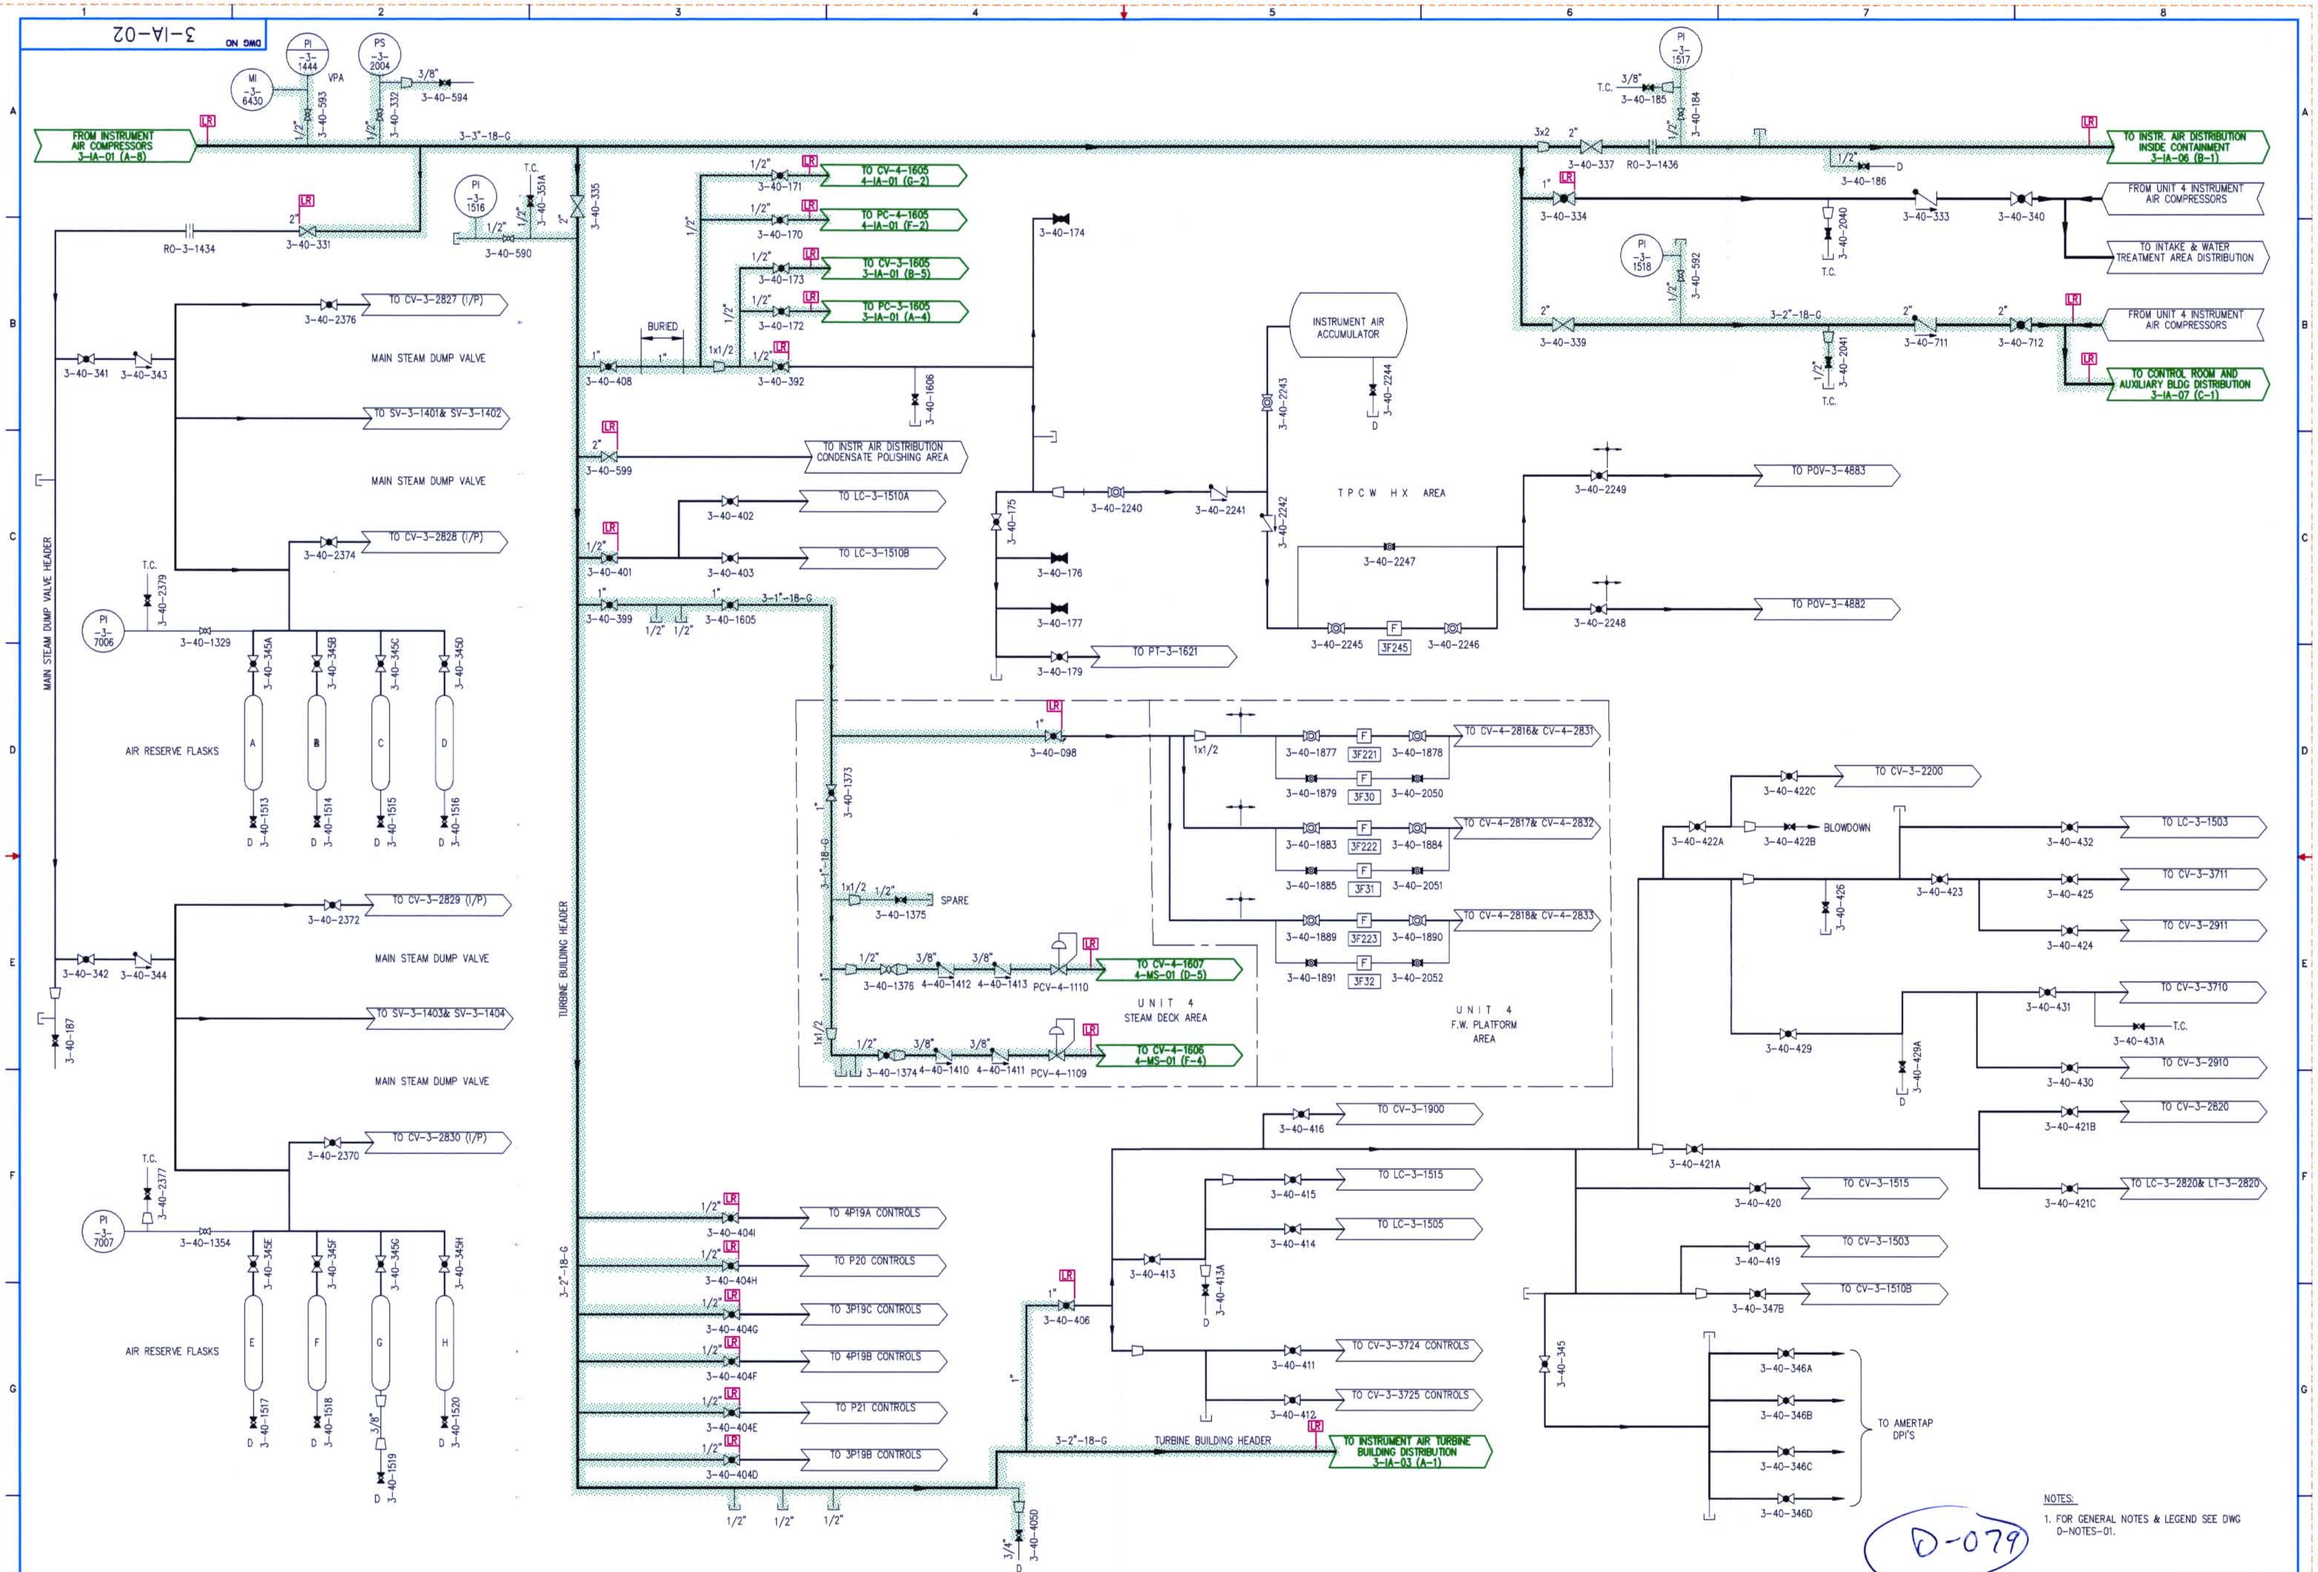

NOTES:

1. FOR GENERAL NOTES & LEGEND SEE DWG 0-NOTES-01.

FPL	INSTRUMENT AIR	FLORIDA POWER & LIGHT TURKEY POINT NUCLEAR UNIT 3 LICENSE RENEWAL BOUNDARY DRAWING
		DRAWING NUMBER: 3-IA-02 — REVISION: 0

3IA02.DWG