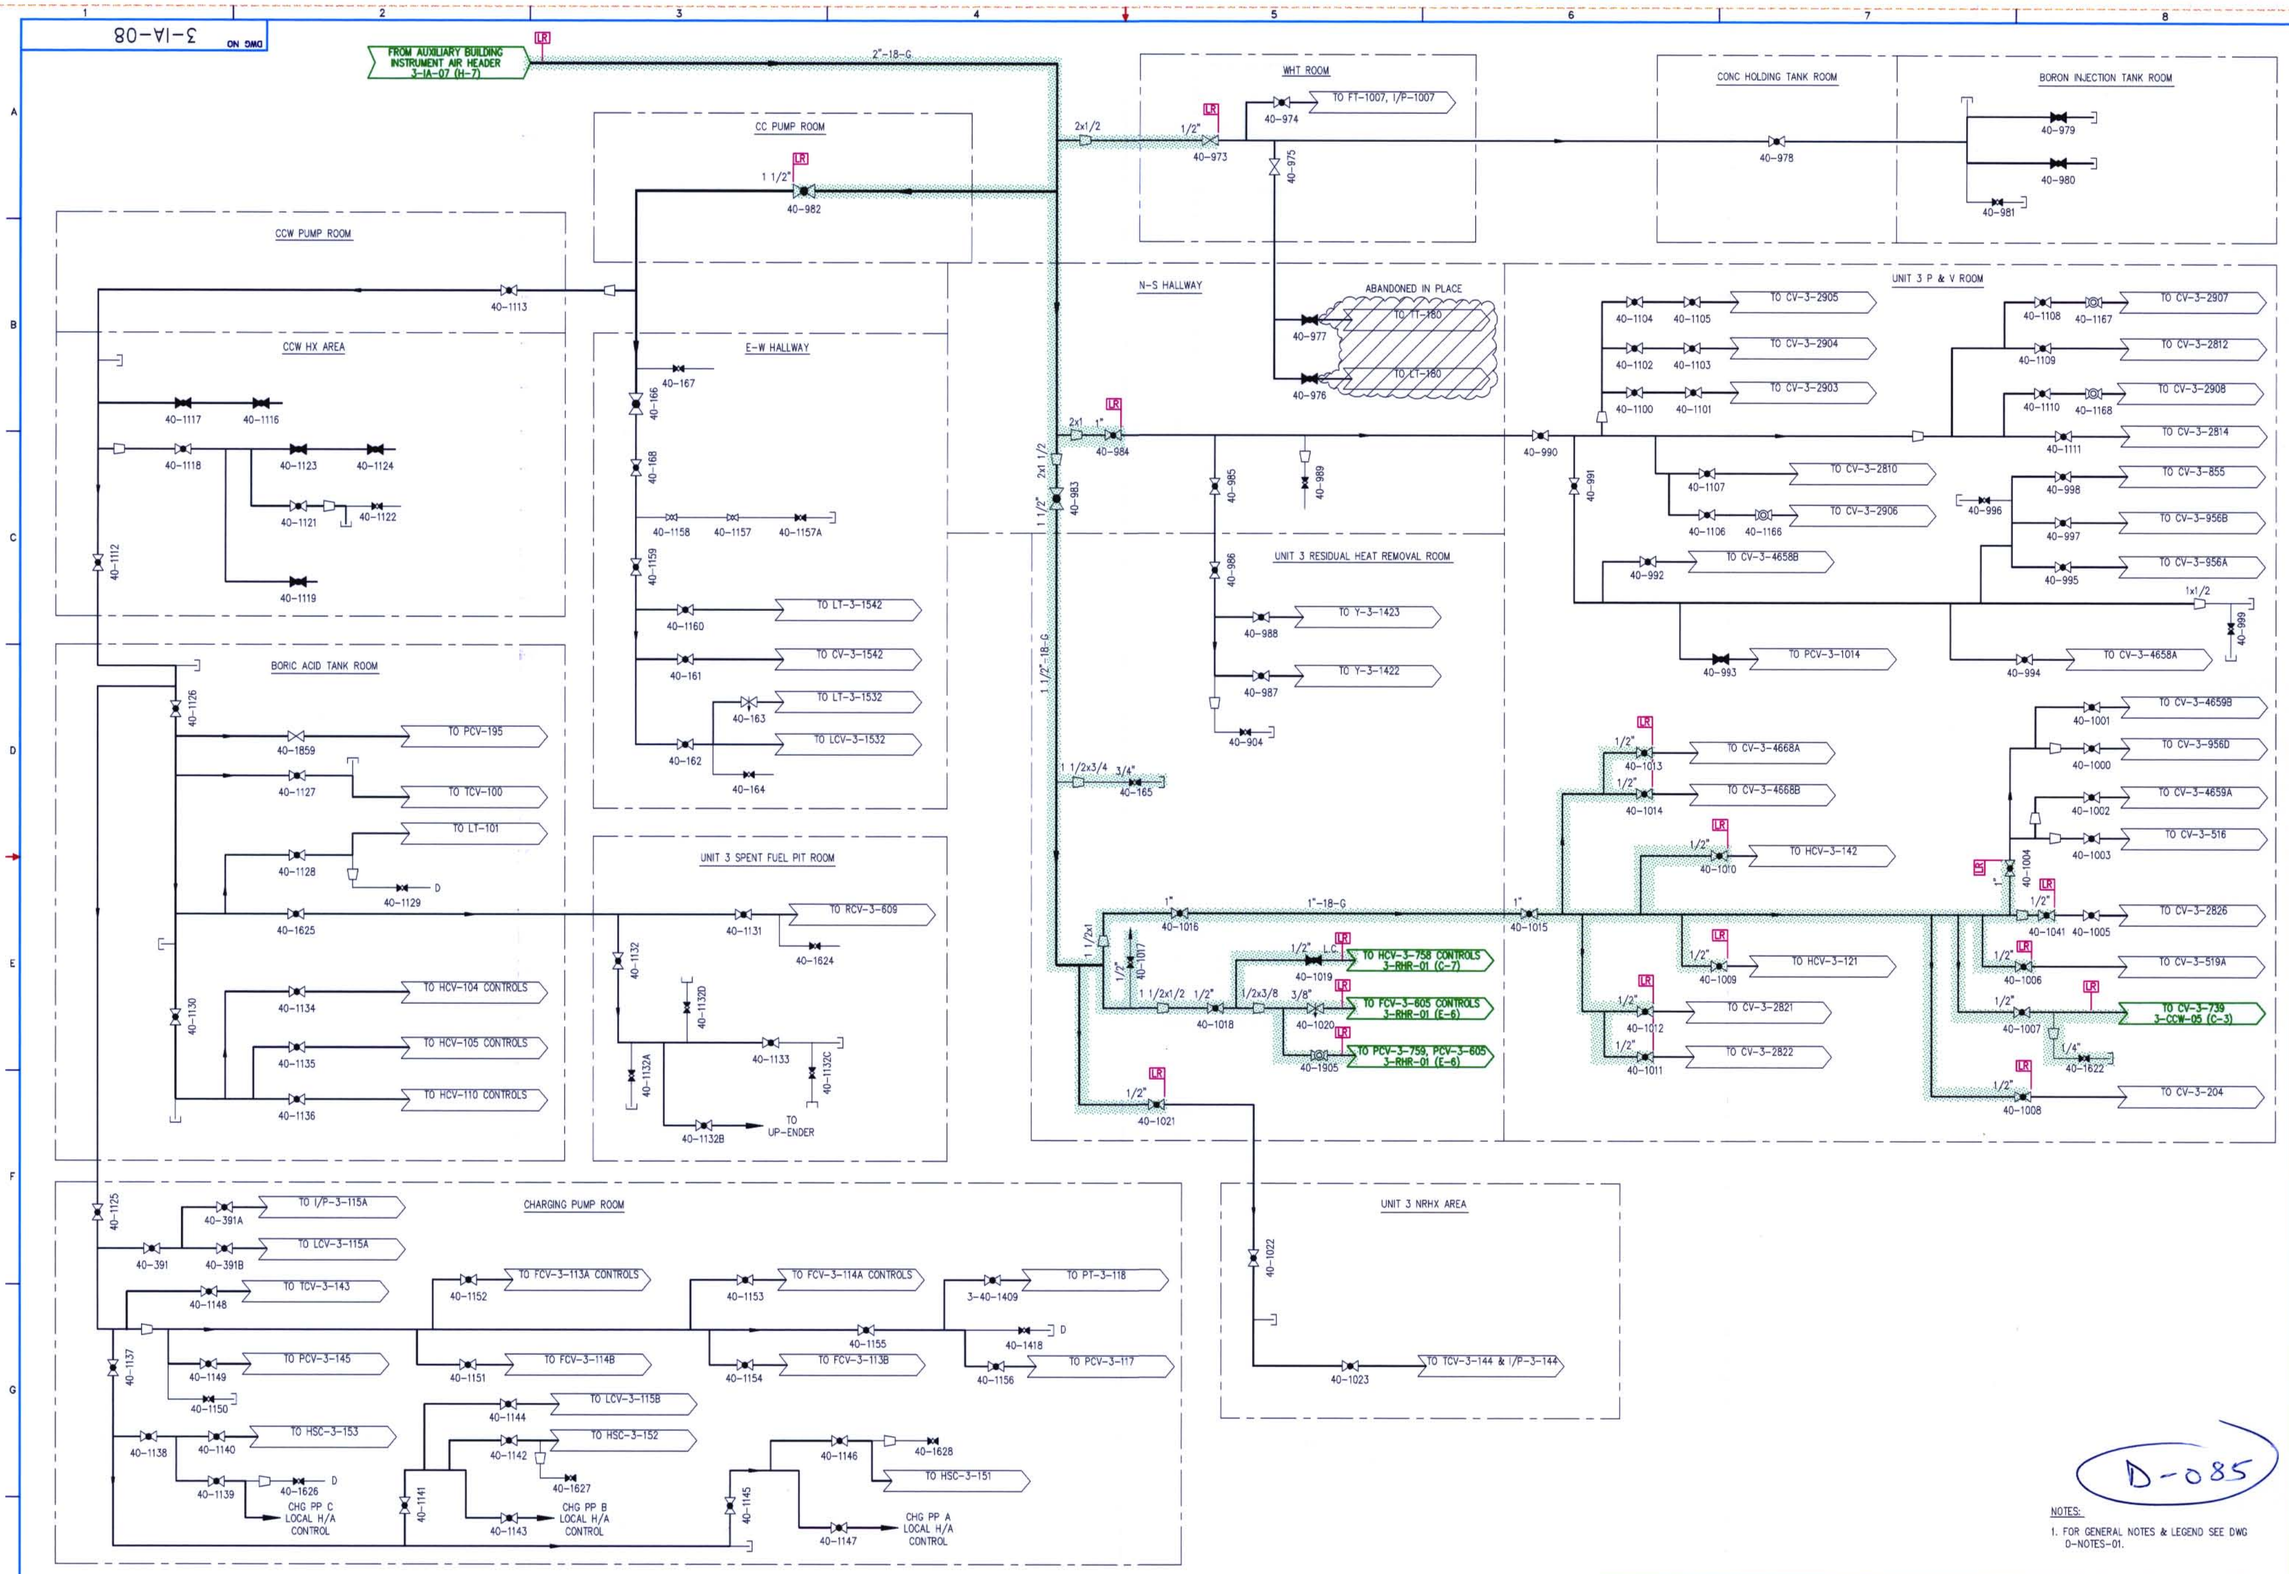

D-085

NOTES:

1. FOR GENERAL NOTES & LEGEND SEE DWG D-NOTES-01.

FPL	INSTRUMENT AIR	FLORIDA POWER & LIGHT TURKEY POINT NUCLEAR UNIT 3 LICENSE RENEWAL BOUNDARY DRAWING
		DRAWING NUMBER: 3-IA-08 — REVISION: 0

3IA08.DWG