DWG NO 4-IA-04

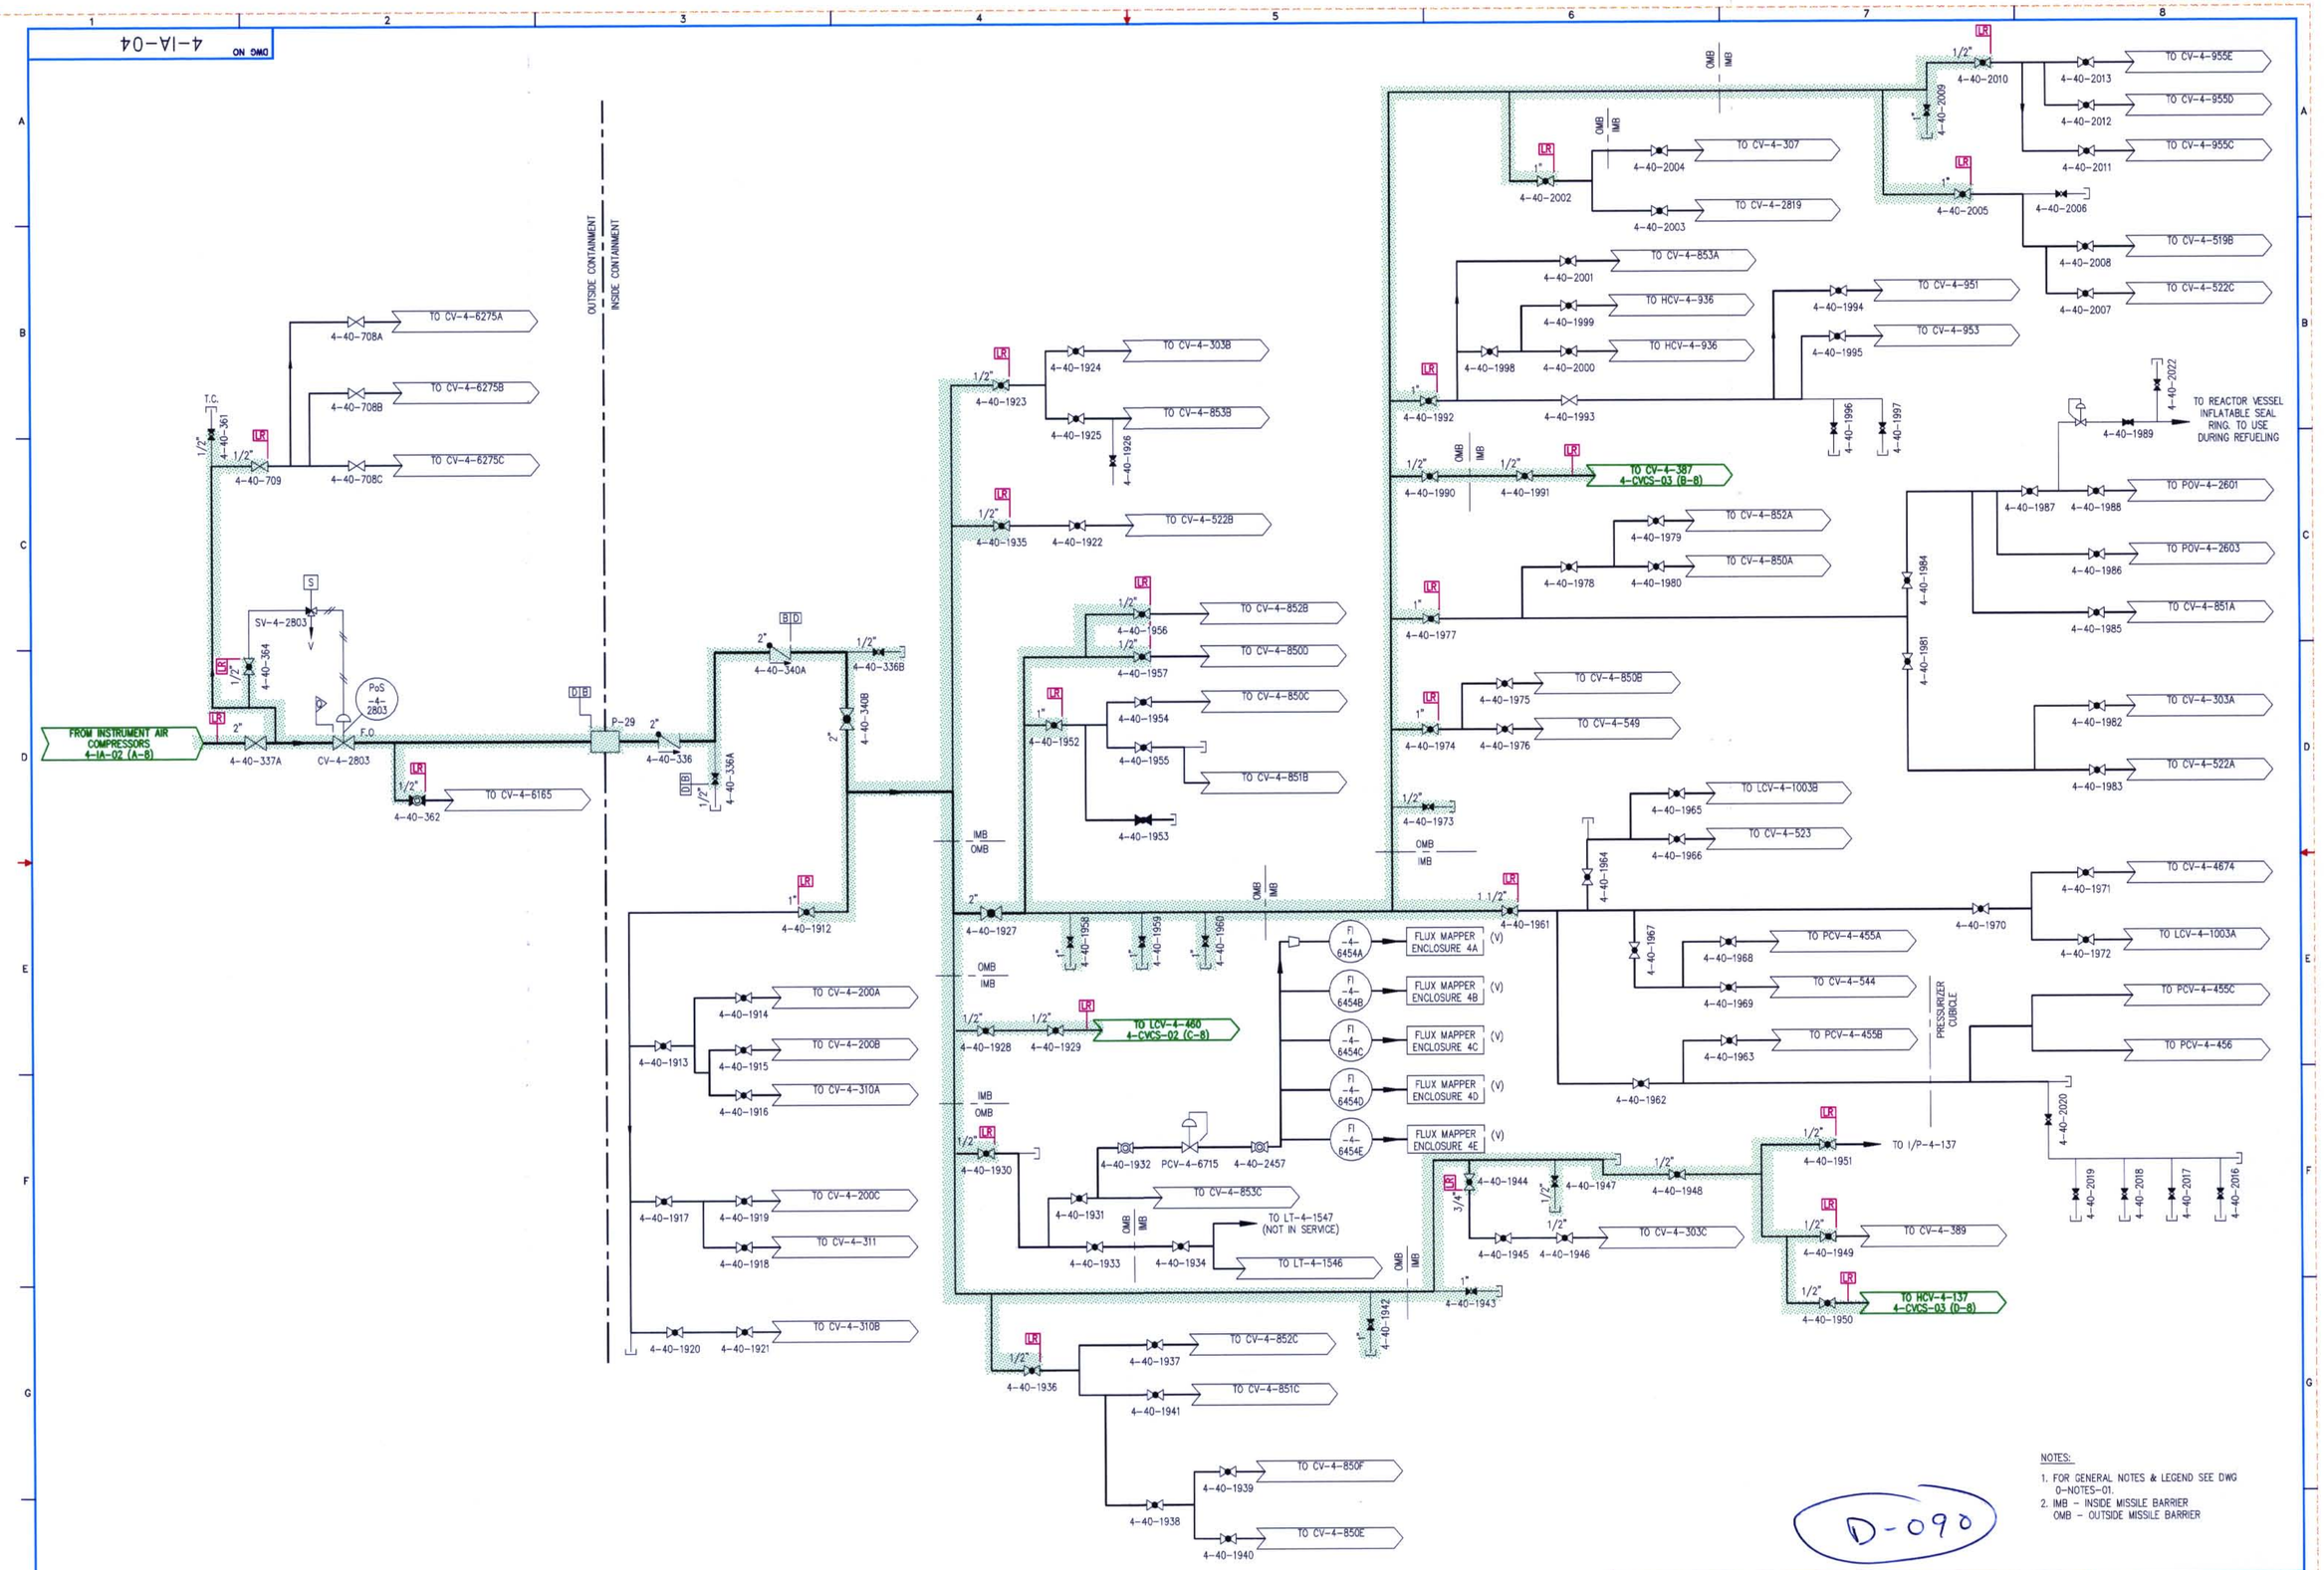

D-090

NOTES:

1. FOR GENERAL NOTES & LEGEND SEE DWG 0-NOTES-01.
2. IMB - INSIDE MISSILE BARRIER
   OMB - OUTSIDE MISSILE BARRIER

FPL

INSTRUMENT

AIR

FLORIDA POWER & LIGHT
TURKEY POINT NUCLEAR UNIT 4

LICENSE RENEWAL BOUNDARY DRAWING

DRAWING NUMBER	REVISION
4-IA-04	0

4IA04.DWG